DC EXHIBIT E

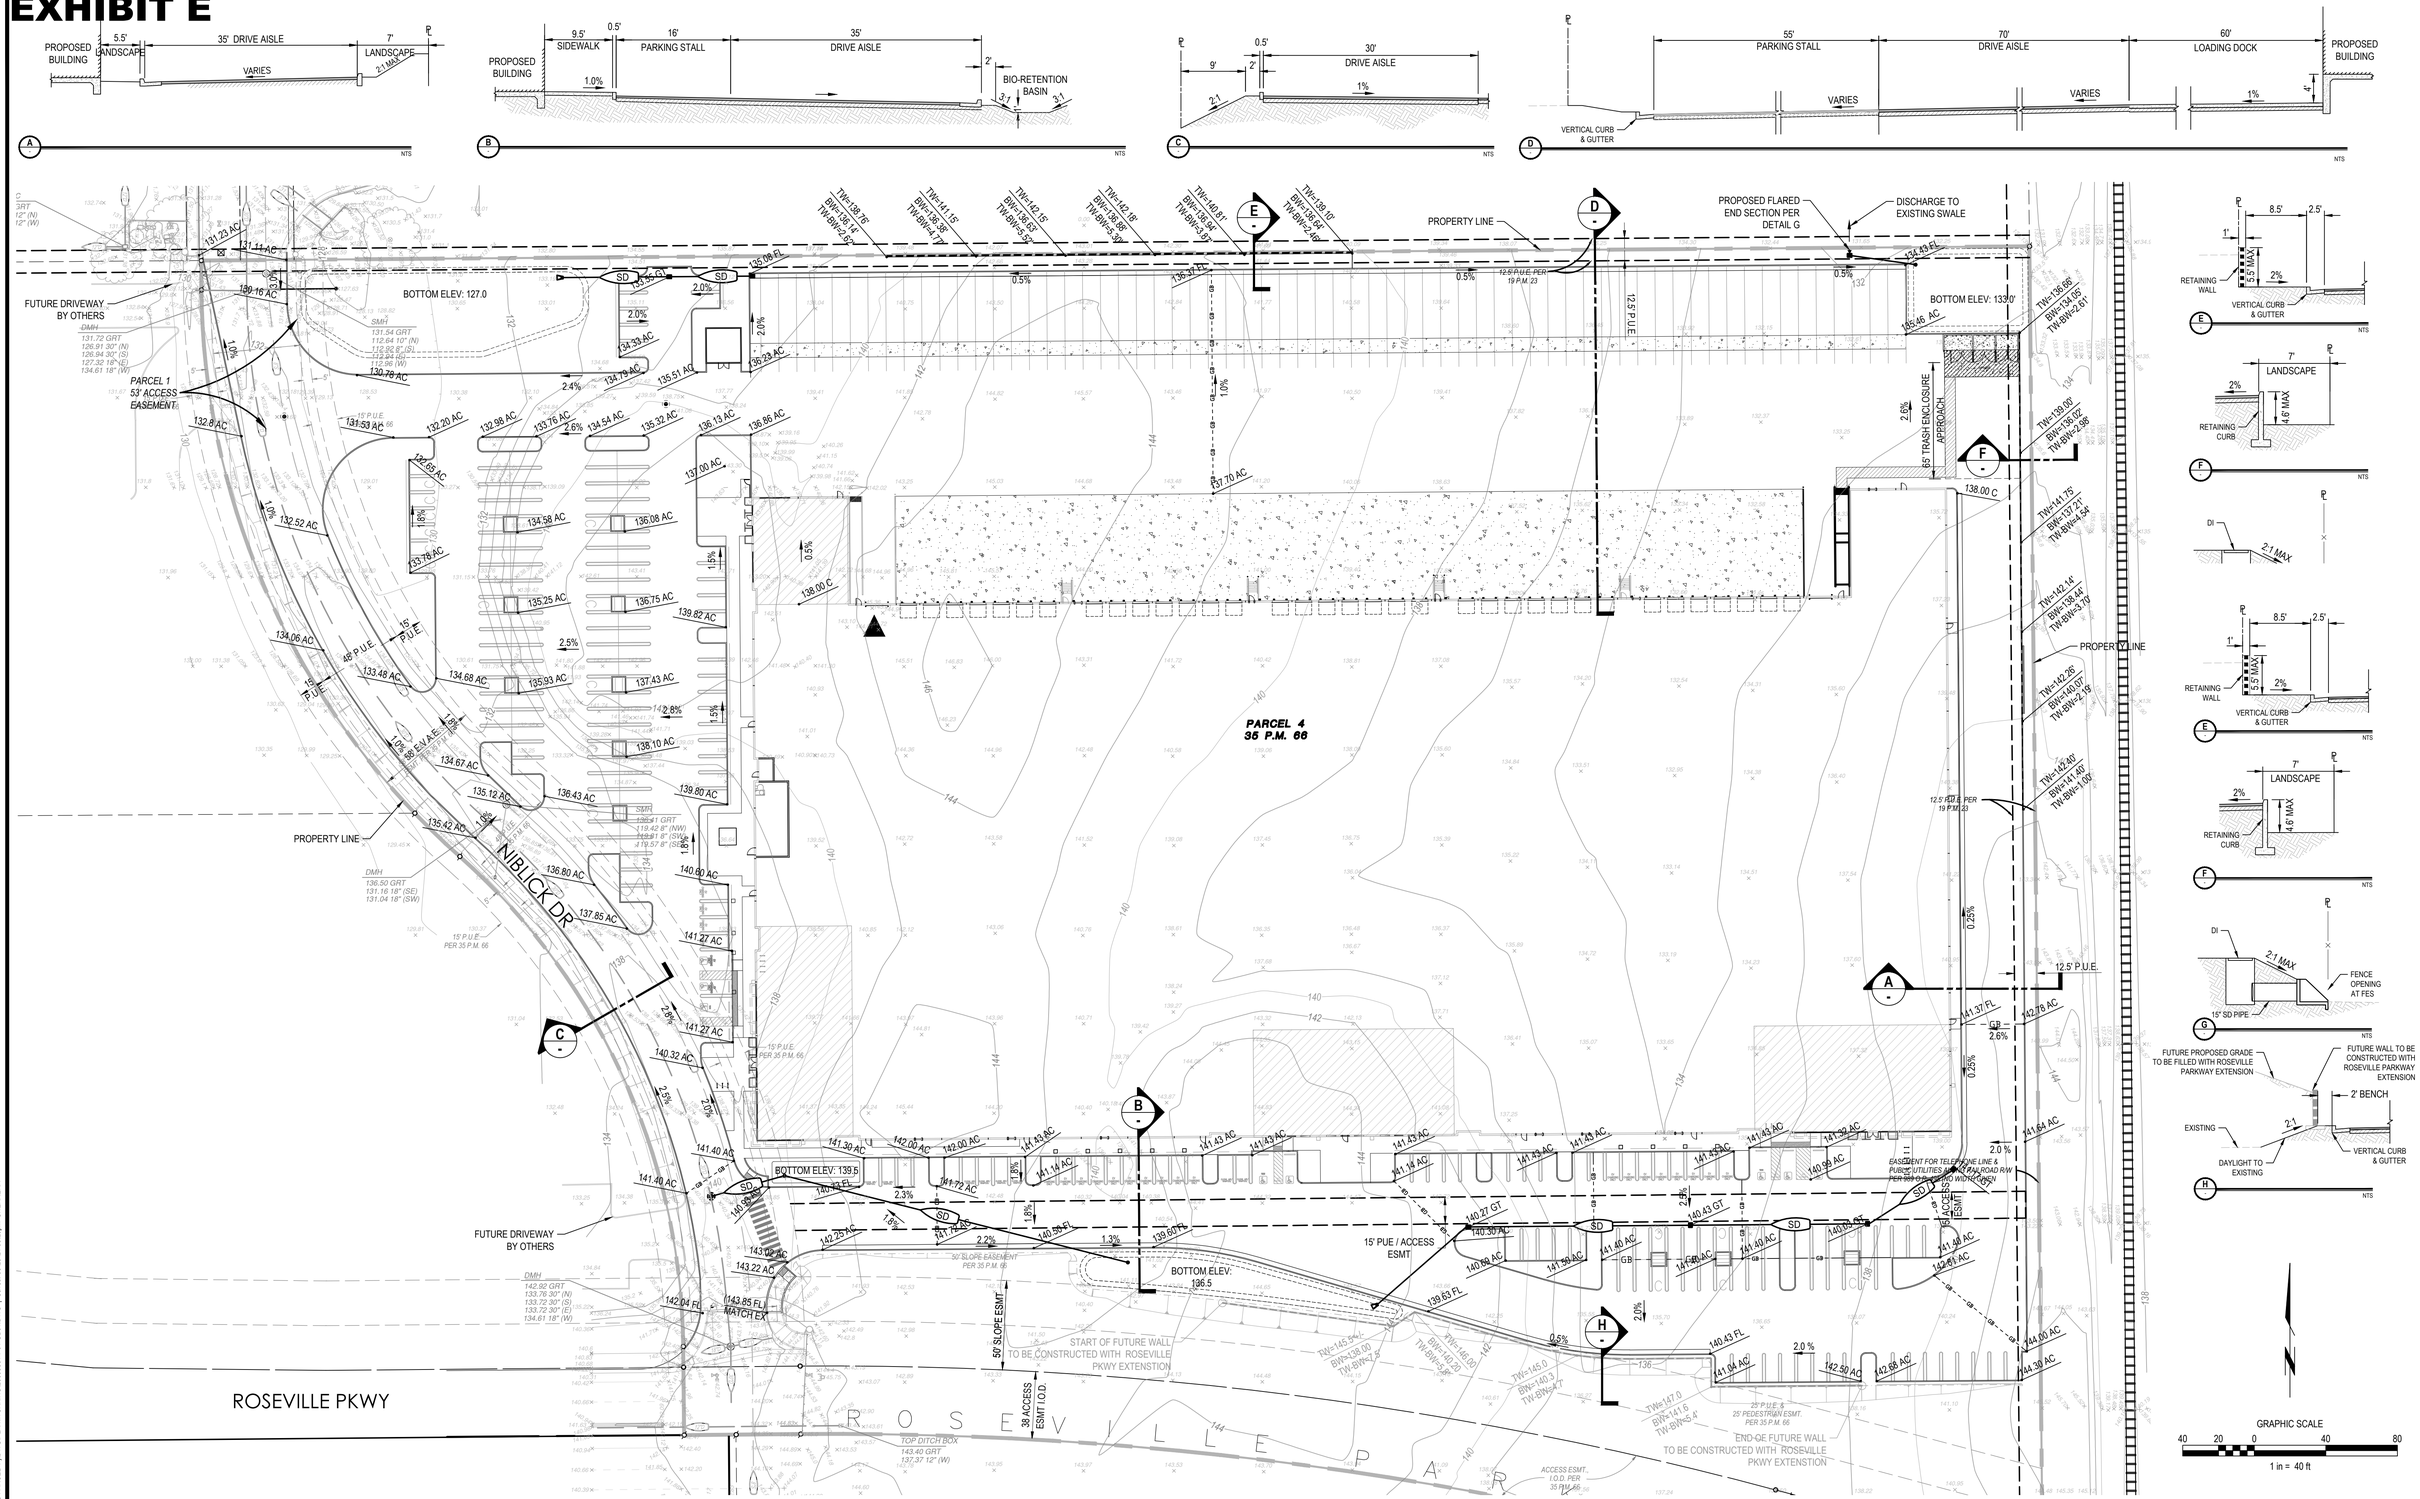

NOT FOR CONSTRUCTION

REVISIONS NO.	DESCRIPTION	APPD. ENGR.	DATE	APPD. E.U.	DATE
1	CITY RESUBMITTAL 7/29/2021				
2					
3					
4					
5					

SCALE:
HORIZ. 1" = 40'
VERT. 1" = N/A

BENCH MARK

COMPUTED
DESIGNED
DRAWN
PROJ. ENGR.

MORTON & PITALO, INC.
CIVIL ENGINEERING • LAND PLANNING • LAND SURVEYING
Folsom ∗ Fresno
600 Coolidge Drive, Suite #140
Folsom, CA 95630
phone: (916) 984-7621
web: www.mpengr.com

PRELIMINARY GRADING PLAN FOR

FOOTHILLS PARCEL 4

751 ROSEVILLE PARKWAY
APN:017-232-007
ROSEVILLE, CALIFORNIA

DATE AUGUST 26, 2021
SHEET C.0
OF 8

JOB NO. 20-0038-01

Dwg: X:\2020\20-0038-01 (FOOTHILLS PARCEL 4)\DWG\P-LAN\WORKING\20038\01-P01-GB01.DWG | Saved: 09-29-21 03:26pm SHERRERA