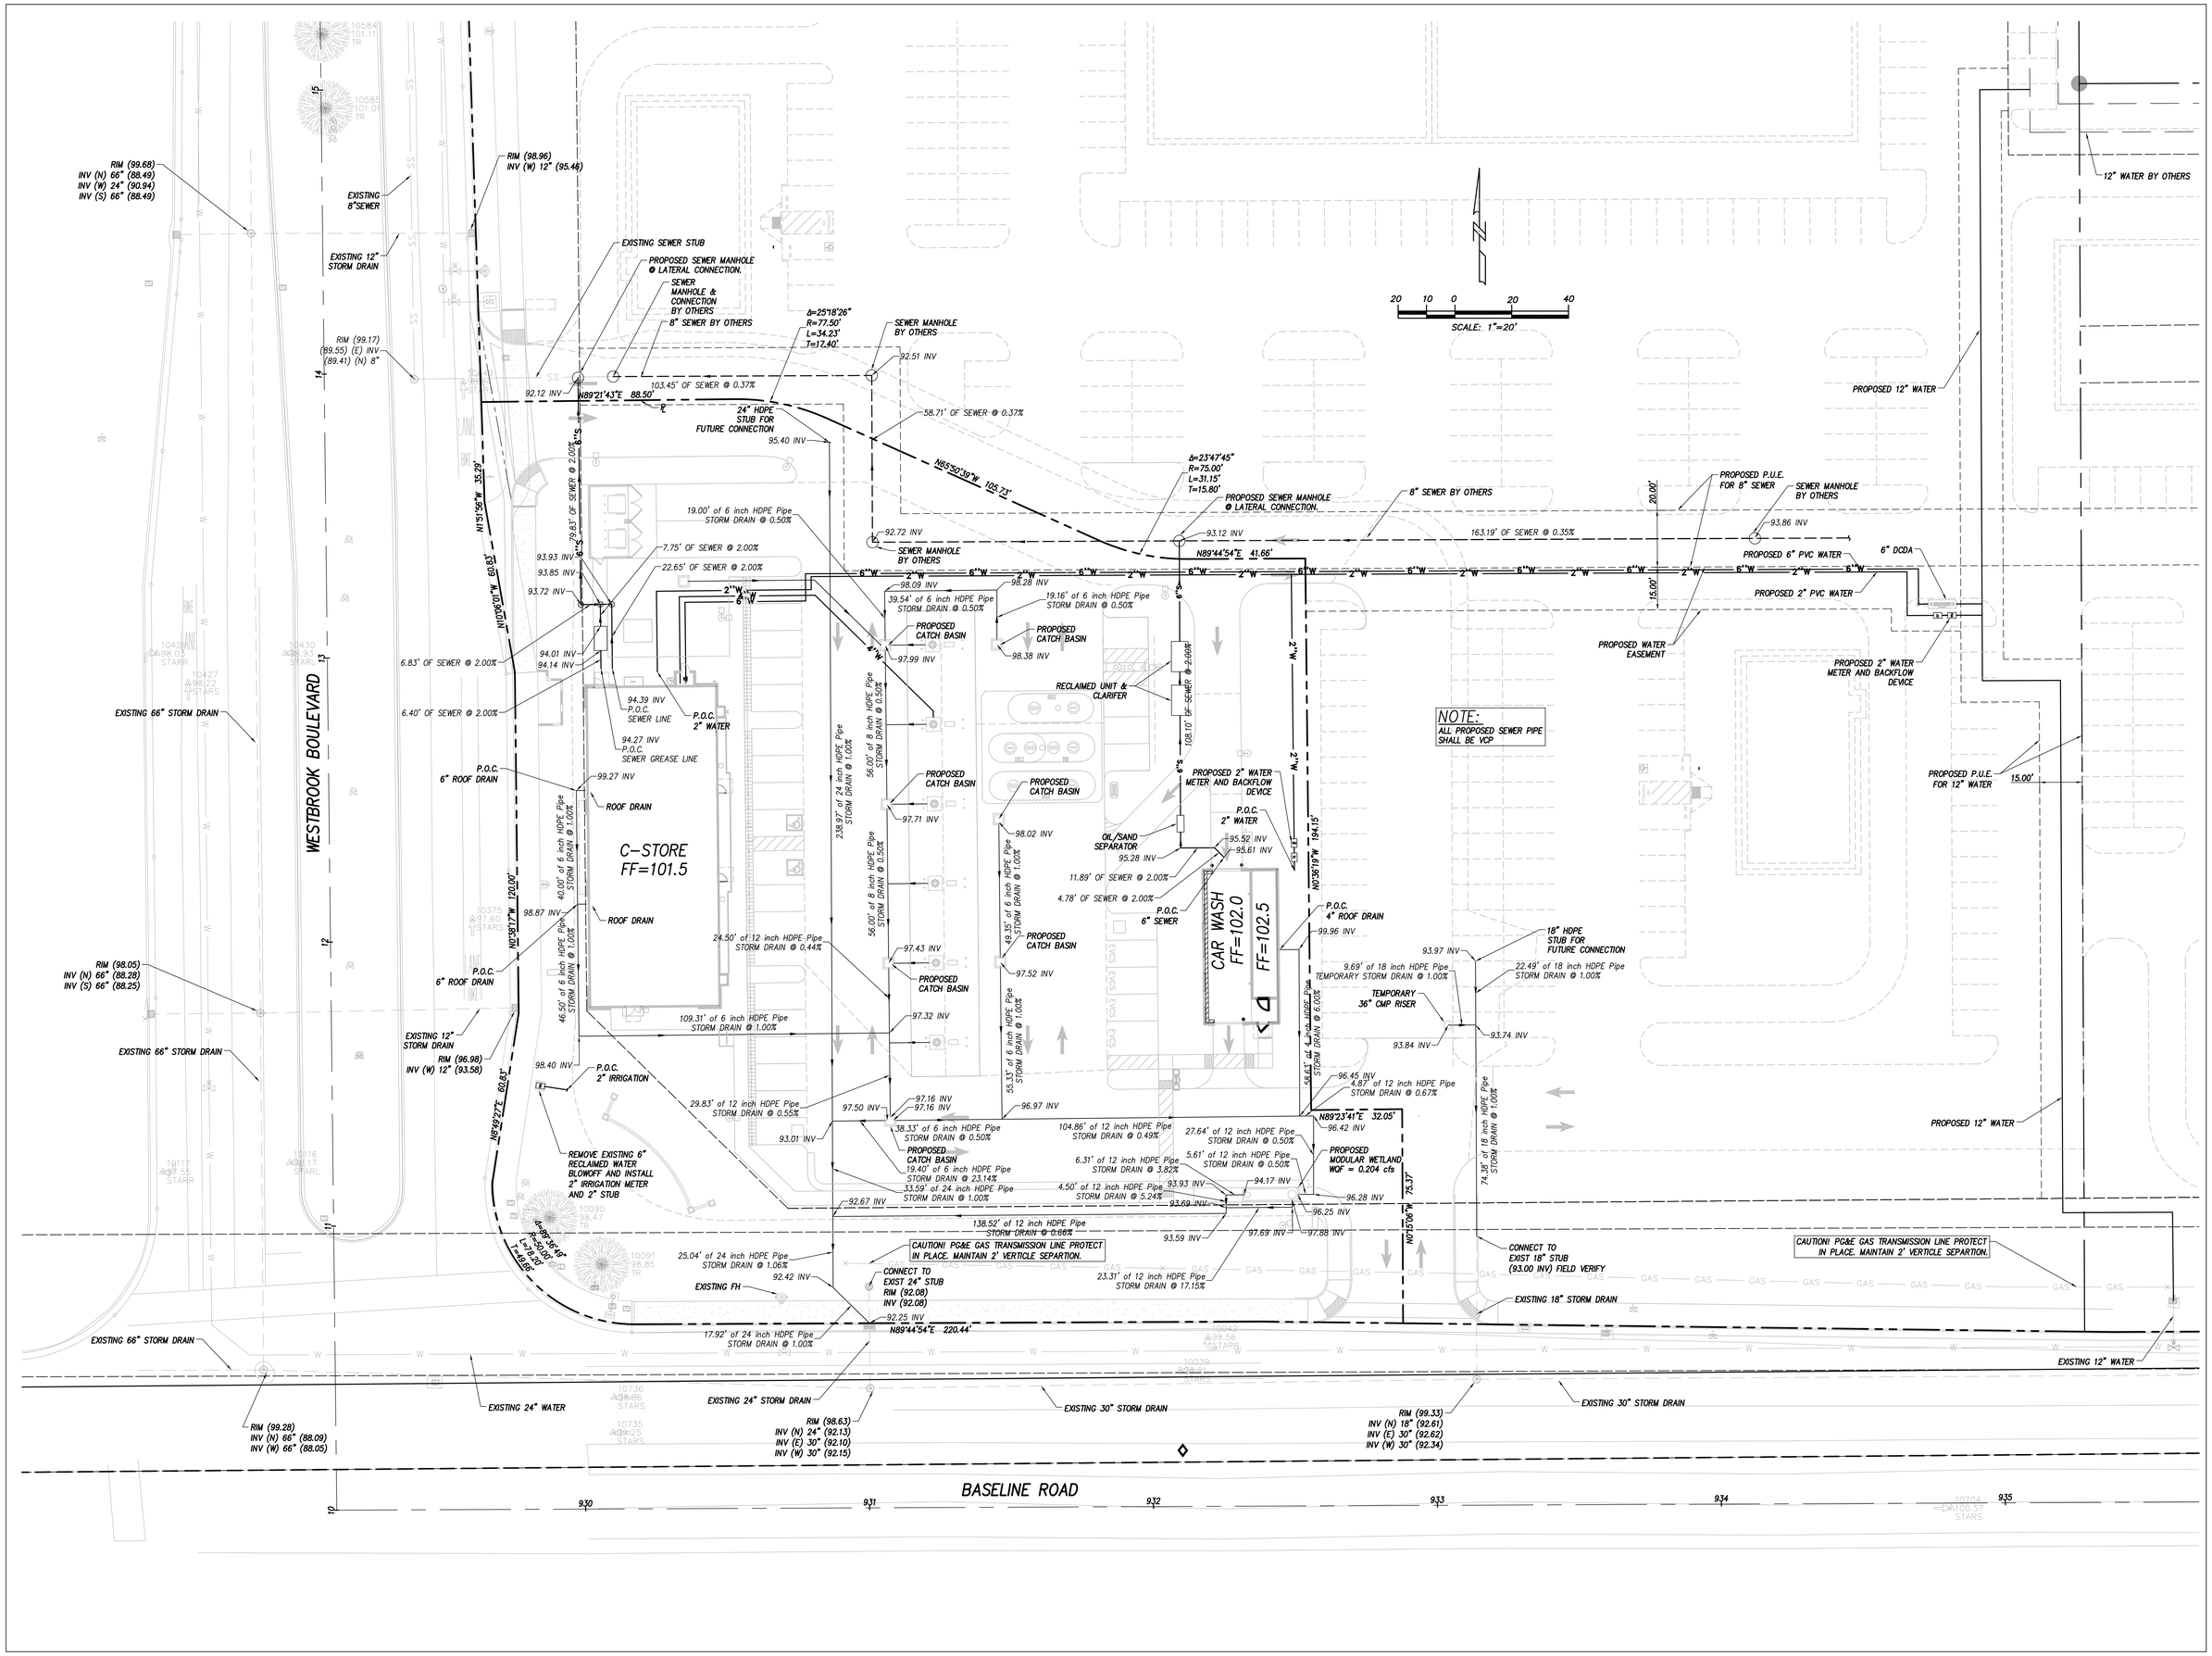

18543 YORBA LINDA BLVD
#235
YORBA LINDA, CA 92886
714.749.3077
WWW.BLUEPEAKENG.COM
BLUE PEAK ENGINEERING

DRAWING ISSUE RECORD

DATE	DESCRIPTION

REVISION RECORD

NO.	DATE	DESCRIPTION

PROJECT INFORMATION

CIRCLE K

NEC BASELINE RD. & WESTBROOK BLVD.
ROSEVILLE, CA

PROFESSIONAL SEAL

REGISTERED PROFESSIONAL ENGINEER
JONATHAN D. TOPPEL
C 61852
CIVIL
STATE OF CALIFORNIA

SHEET TITLE

PRELIMINARY WET UTILITY PLAN

SHEET NUMBER

3 of 3

BLUE PEAK JOB #: 0888
DATE: 12/14/2021