DC EXHIBIT G

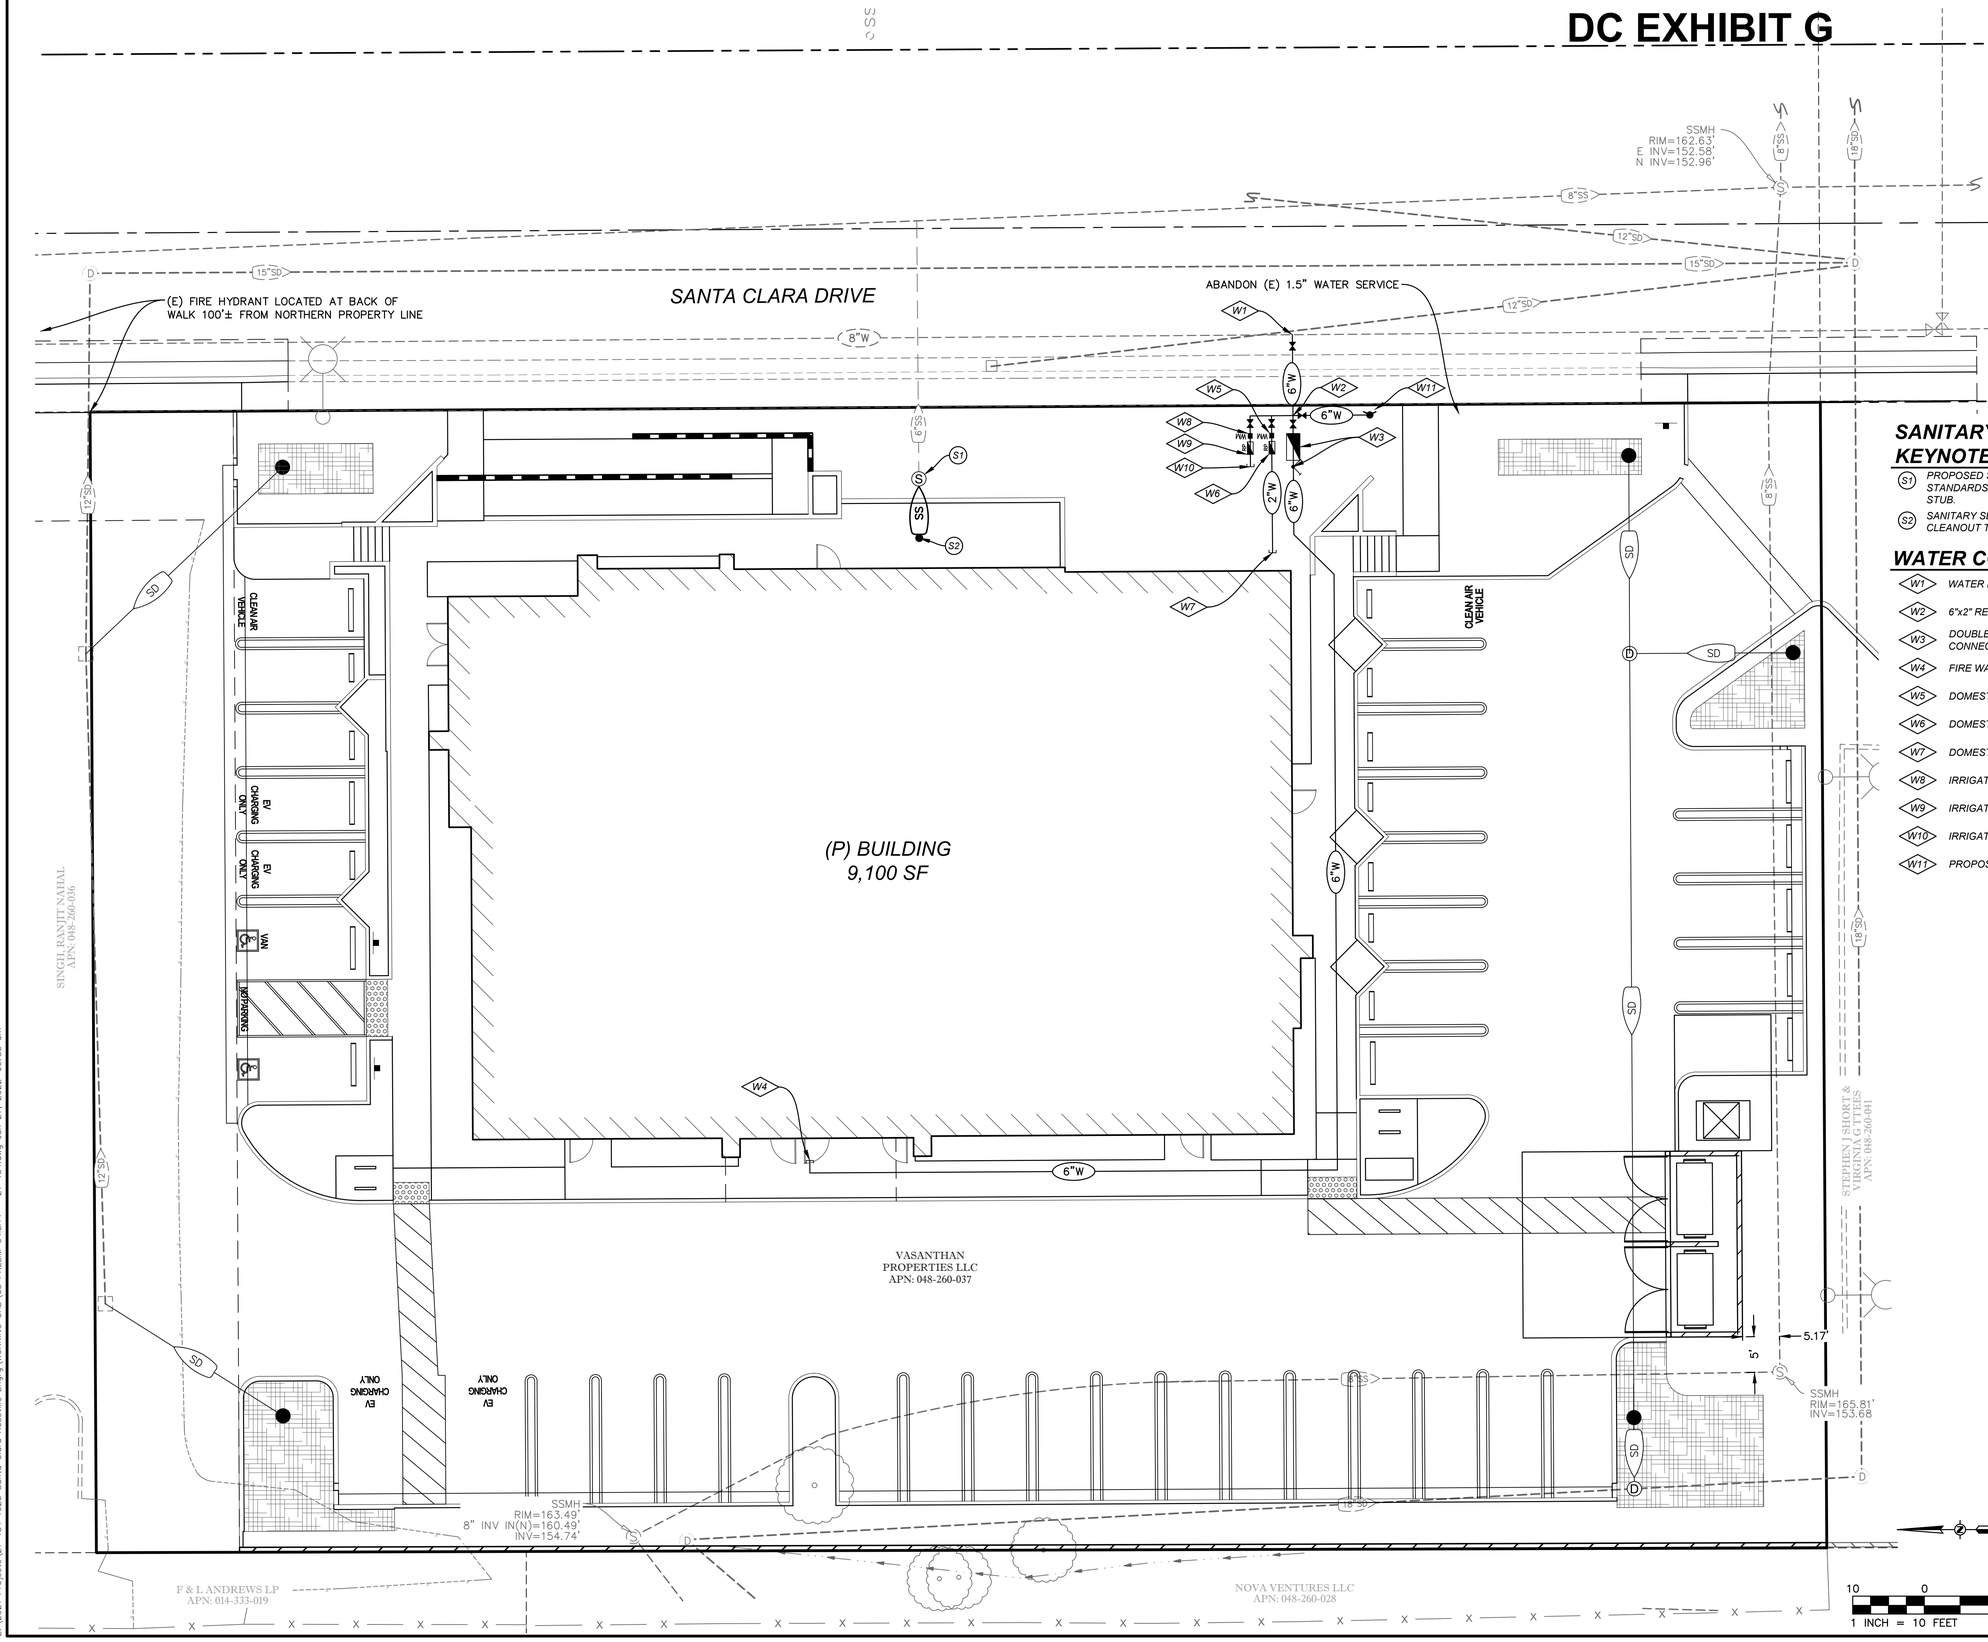

SANITARY SEWER CONSTRUCTION KEYNOTES:

- (S1) *PROPOSED SANITARY SEWER MANHOLE PER CITY OF ROSEVILLE STANDARDS. MANHOLE TO CONNECT TO EXISTING 6" SANITARY SEWER STUB.*
- (S2) *SANITARY SEWER POINT OF CONNECTION TO BUILDING WITH TWO WAY CLEANOUT TO GRADE.*

WATER CONSTRUCTION KEYNOTES:

- W1 *WATER POINT OF CONNECTION TO PUBLIC SYSTEM.*
- W2 *6"x2" REDUCING TEE.*
- W3 *DOUBLE CHECK DETECTOR VALVE ASSEMBLY WITH FIRE DEPARTMENT CONNECTION.*
- W4 *FIRE WATER POINT OF CONNECTION TO BUILDING.*
- W5 *DOMESTIC WATER METER.*
- W6 *DOMESTIC REDUCED PRESSURE BACKFLOW PREVENTER.*
- W7 *DOMESTIC WATER POINT OF CONNECTION TO BUILDING.*
- W8 *IRRIGATION WATER METER.*
- W9 *IRRIGATION REDUCED PRESSURE BACKFLOW PREVENTER.*
- W10 *IRRIGATION POINT OF CONNECTION.*
- W11 *PROPOSED FIRE HYDRANT.*

Know what's **below.**
Call before you dig.
or (800) 227-2600

NO.	REVISION	DATE	BY	APPRVD

NOT FOR CONSTRUCTION

BY	CHECK
DESIGN MJW	RFE
DRAWN MJW	RFE
QUANT.	

0 1 2 ORIGINAL SCALE IS IN INCHES

REGISTERED PROFESSIONAL ENGINEER
MICHAEL J. WILSON
No. C 92447
PRELIMINARY
NOT FOR CONSTRUCTION
OF CALIF

RFE ENGINEERING, INC
Civil Engineers • Planners • Surveyors
2260 Douglas Blvd, Suite 160, Roseville, CA 95661
Ph: 916-772-7800 Fax: 916-772-7804
www.RFEngineering.com

DWL ARCHITECTS, INC.
CONTACT: ATHAVAN RAJASUNDARAM
2333 N CENTRAL AVE.
PHOENIX, AZ 85004
PH: (602) 264-9731

1623 SANTA CLARA DRIVE
ROSEVILLE, CA 95661

PRELIMINARY WATER AND SANITARY SEWER PLAN

Sheet
C3.1
4 of 4
01/27/2022

RFE PROJECT 21-134 – 1623 SANTA CLARA DR, ROSEVILLE, CA 95661

Z:\2021 Projects\21-134 1623 Santa Clara Roseville Eng\WORKING CAD\C3 PRELIM UTILITY – 21-134.dwg Jan 27, 2022–09:53 am