DC EXHIBIT C

PRELIMINARY GRADING PLAN PLAN

THE PLAZA AT BLUE OAKS
BP GAS

1930 BLUE OAKS BLVD, ROSEVILLE, CA

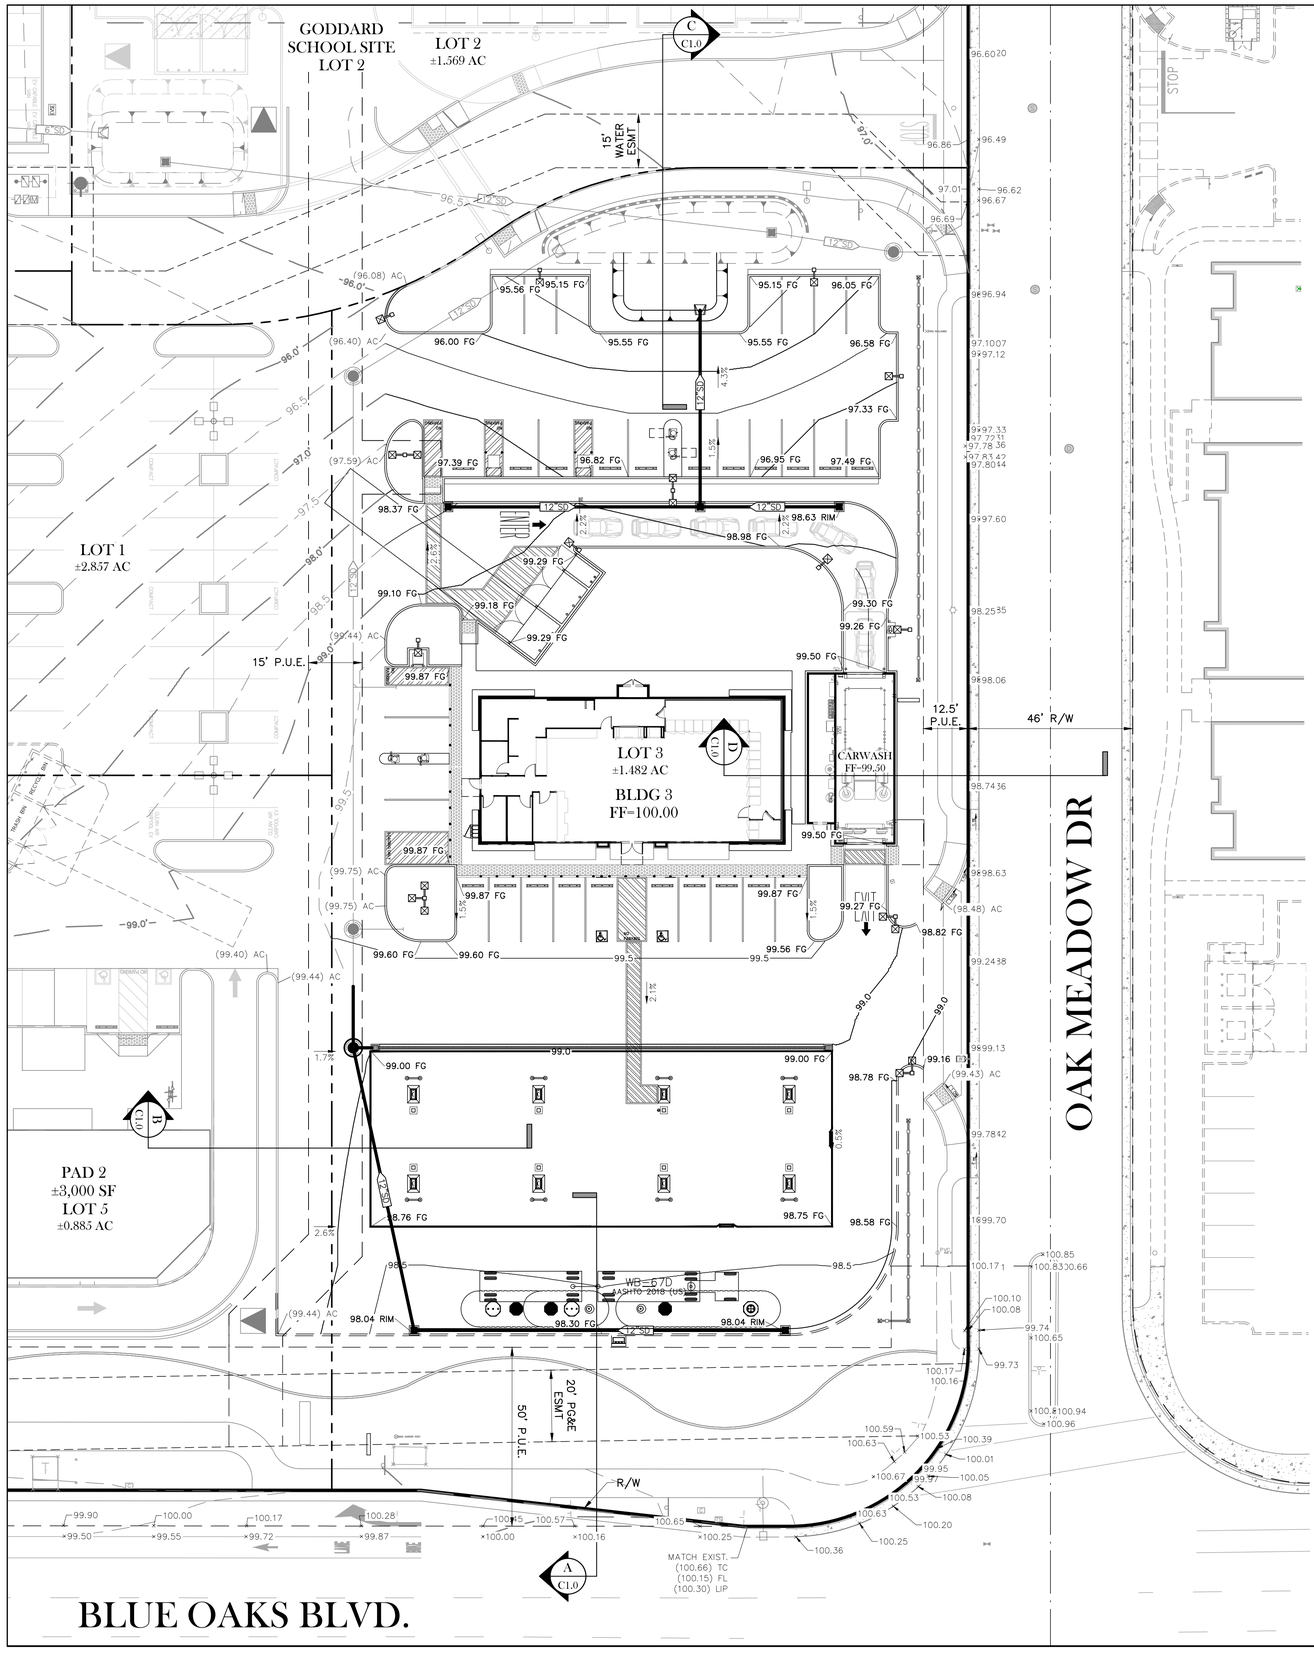

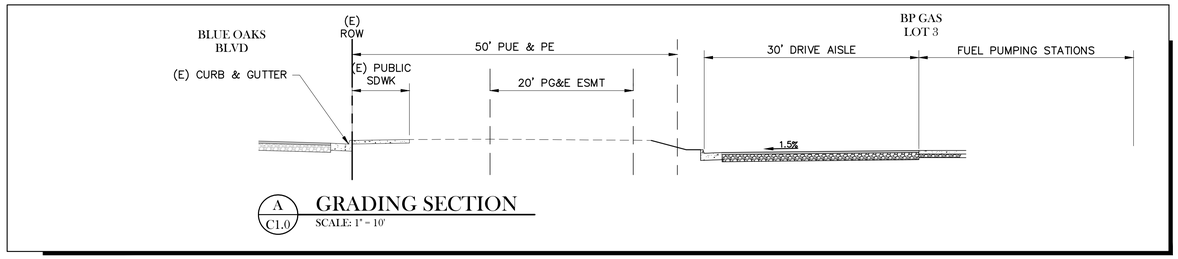

A C1.0 GRADING SECTION
SCALE: 1" = 10'

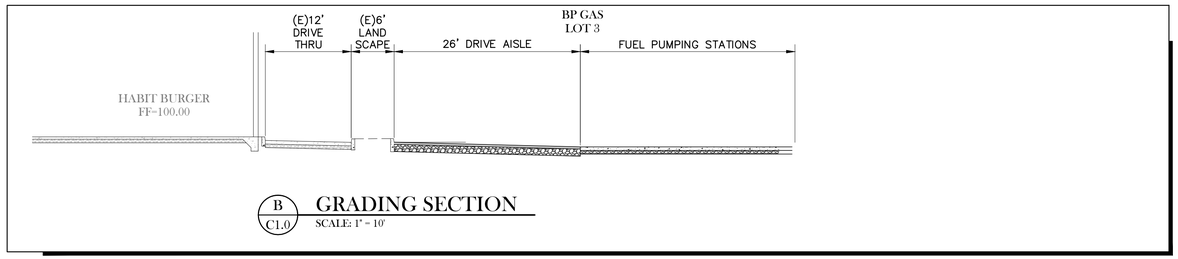

B C1.0 GRADING SECTION
SCALE: 1" = 10'

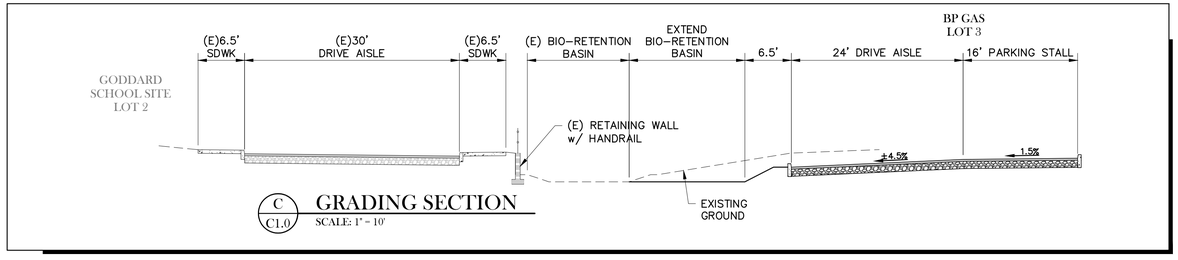

C C1.0 GRADING SECTION
SCALE: 1" = 10'

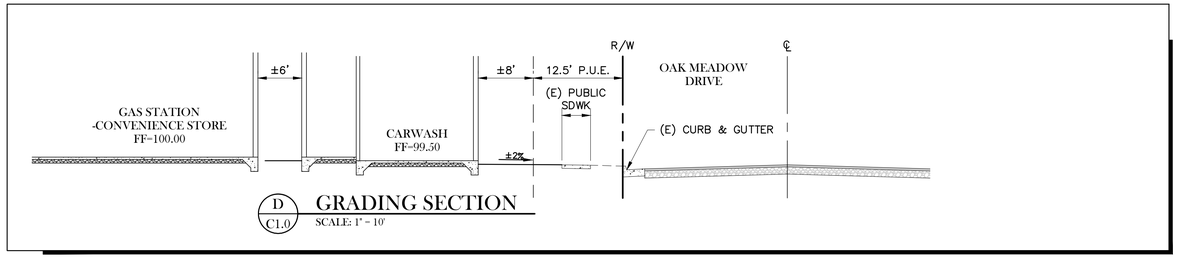

D C1.0 GRADING SECTION
SCALE: 1" = 10'

PRELIMINARY GRADING PLAN
PAD 3 - BP GAS
SEPTEMBER 14, 2022

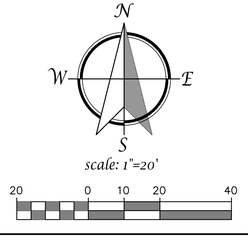

TSD ENGINEERING, INC.
expect more.
785 Orchard Drive, Suite #110
Folsom, CA 95630
Phone: (916) 608-0707
Fax: (916) 608-0701

C1.0

P:\Projects\329-001\02 DWG\B- Planning\File\Preliminary Site Plan - Overall.dwg, Dana, 16:40:57, 09-14-22