DC EXHIBIT E

PRELIMINARY UTILITY PLAN FOR:

CONTINUUM CARE - ROSEVILLE

960 GIBSON DRIVE

CITY OF ROSEVILLE CALIFORNIA

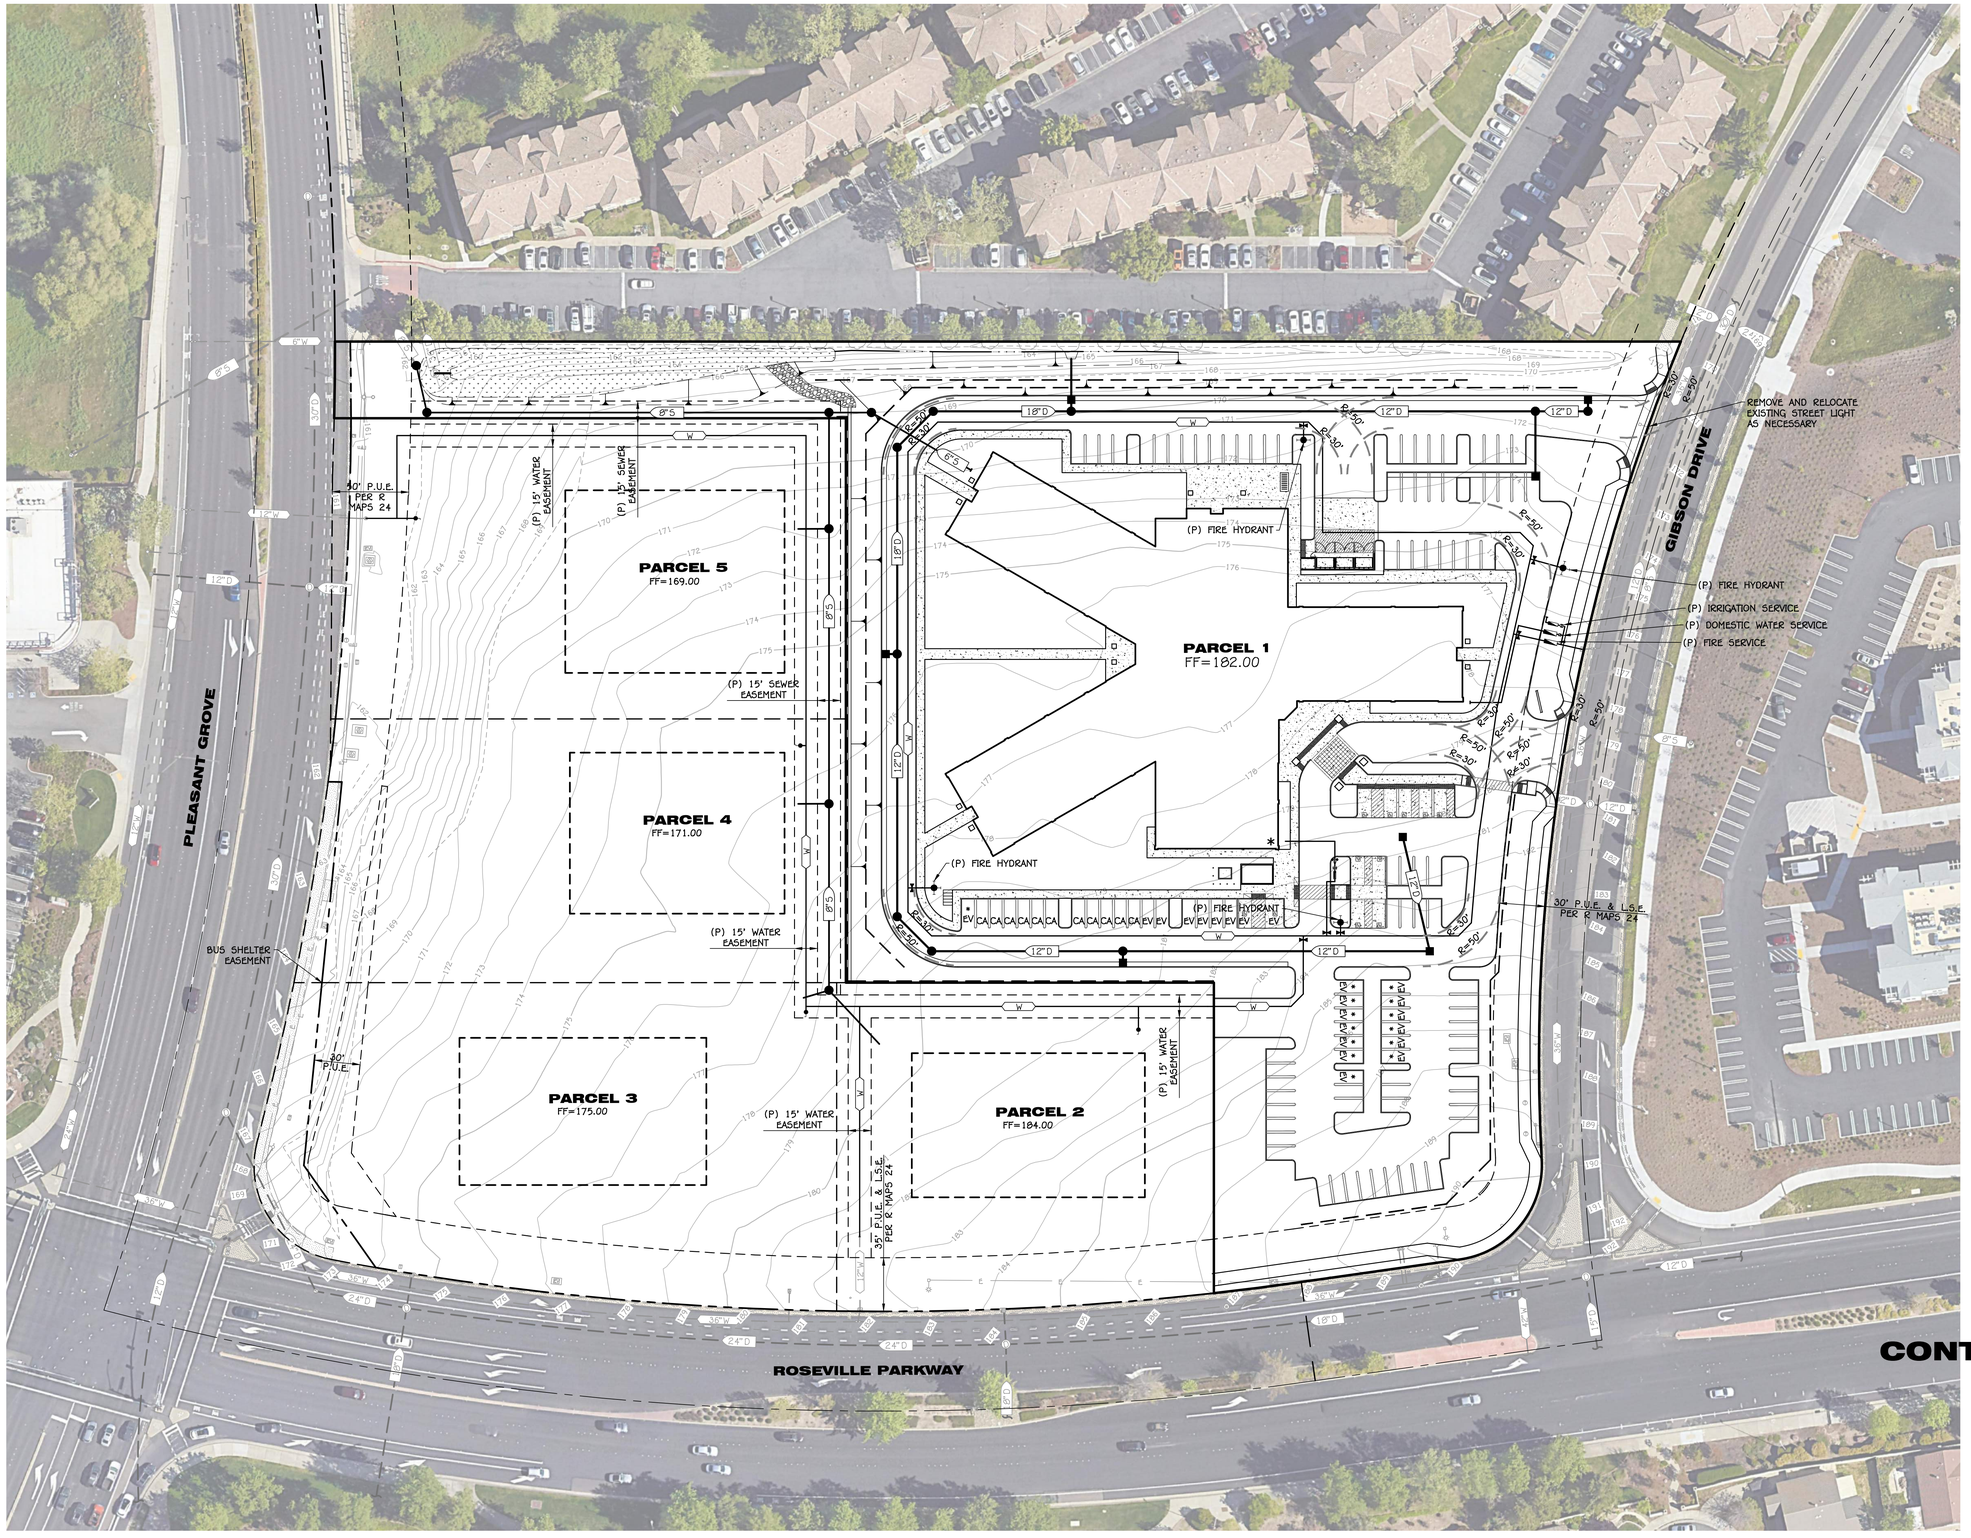

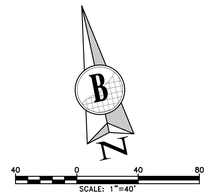

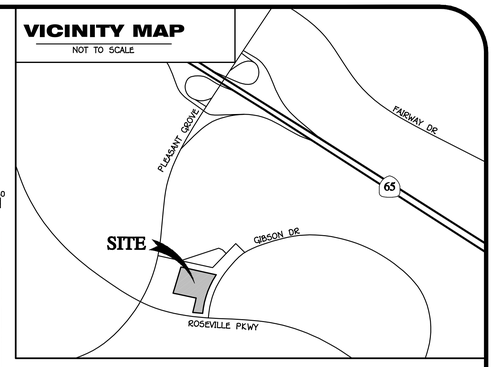

LEGEND:

* FIRE ROOM

FIRE TRUCK TURNING RADIUS

R50'
R30'

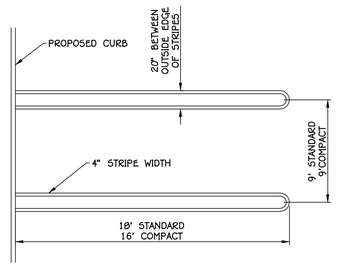

PARKING STALL DETAIL

NTS

PRELIMINARY UTILITY PLAN FOR:

CONTINUUM CARE - ROSEVILLE

960 GIBSON DRIVE

SEPTEMBER 8. 2023

REVISED JUNE 14, 2024

SHEET 2 OF 3

BURRELL CONSULTING GROUP, INC.
1001 Enterprise Way, Suite 100 Roseville, CA 95678 (916) 783-8898

BURRELL CONSULTING GROUP, INC. (BURRELL) HEREBY EXPRESSLY RESERVES ITS COMMON LAW COPYRIGHTS AND OTHER PROPERTY RIGHTS IN THESE DRAWINGS. BURRELL CONSULTING GROUP, INC. (BURRELL) HEREBY EXPRESSLY RESERVES ITS COMMON LAW COPYRIGHTS AND OTHER PROPERTY RIGHTS IN THESE DRAWINGS. ALL REPRODUCTIONS, COPIES, OR SUBMITTALS OF THESE DRAWINGS, IN WHOLE OR IN PART, MUST CONTAIN THIS NOTICE. THESE DRAWINGS ARE TRUSTED TO BE REPRODUCED, CHANGED, OR SUBMITTED IN ANY FORM OR MANNER WHATSOEVER, NOR ARE THEY TO BE ASSIGNED TO ANY THIRD PARTY WITHOUT PRIOR, EXPRESS, WRITTEN CONSENT OF BURRELL CONSULTING GROUP, INC., AND THE PROPER COMPENSATION FOR THE SAME, BEING AGREED TO AND FIXED IN ADVANCE THEREOF.

S:\Proj\2597\Dwg\Planning\PGuP\2597-PGP.dwg, 06/14/24 04:35:55pm, Gbeatherage