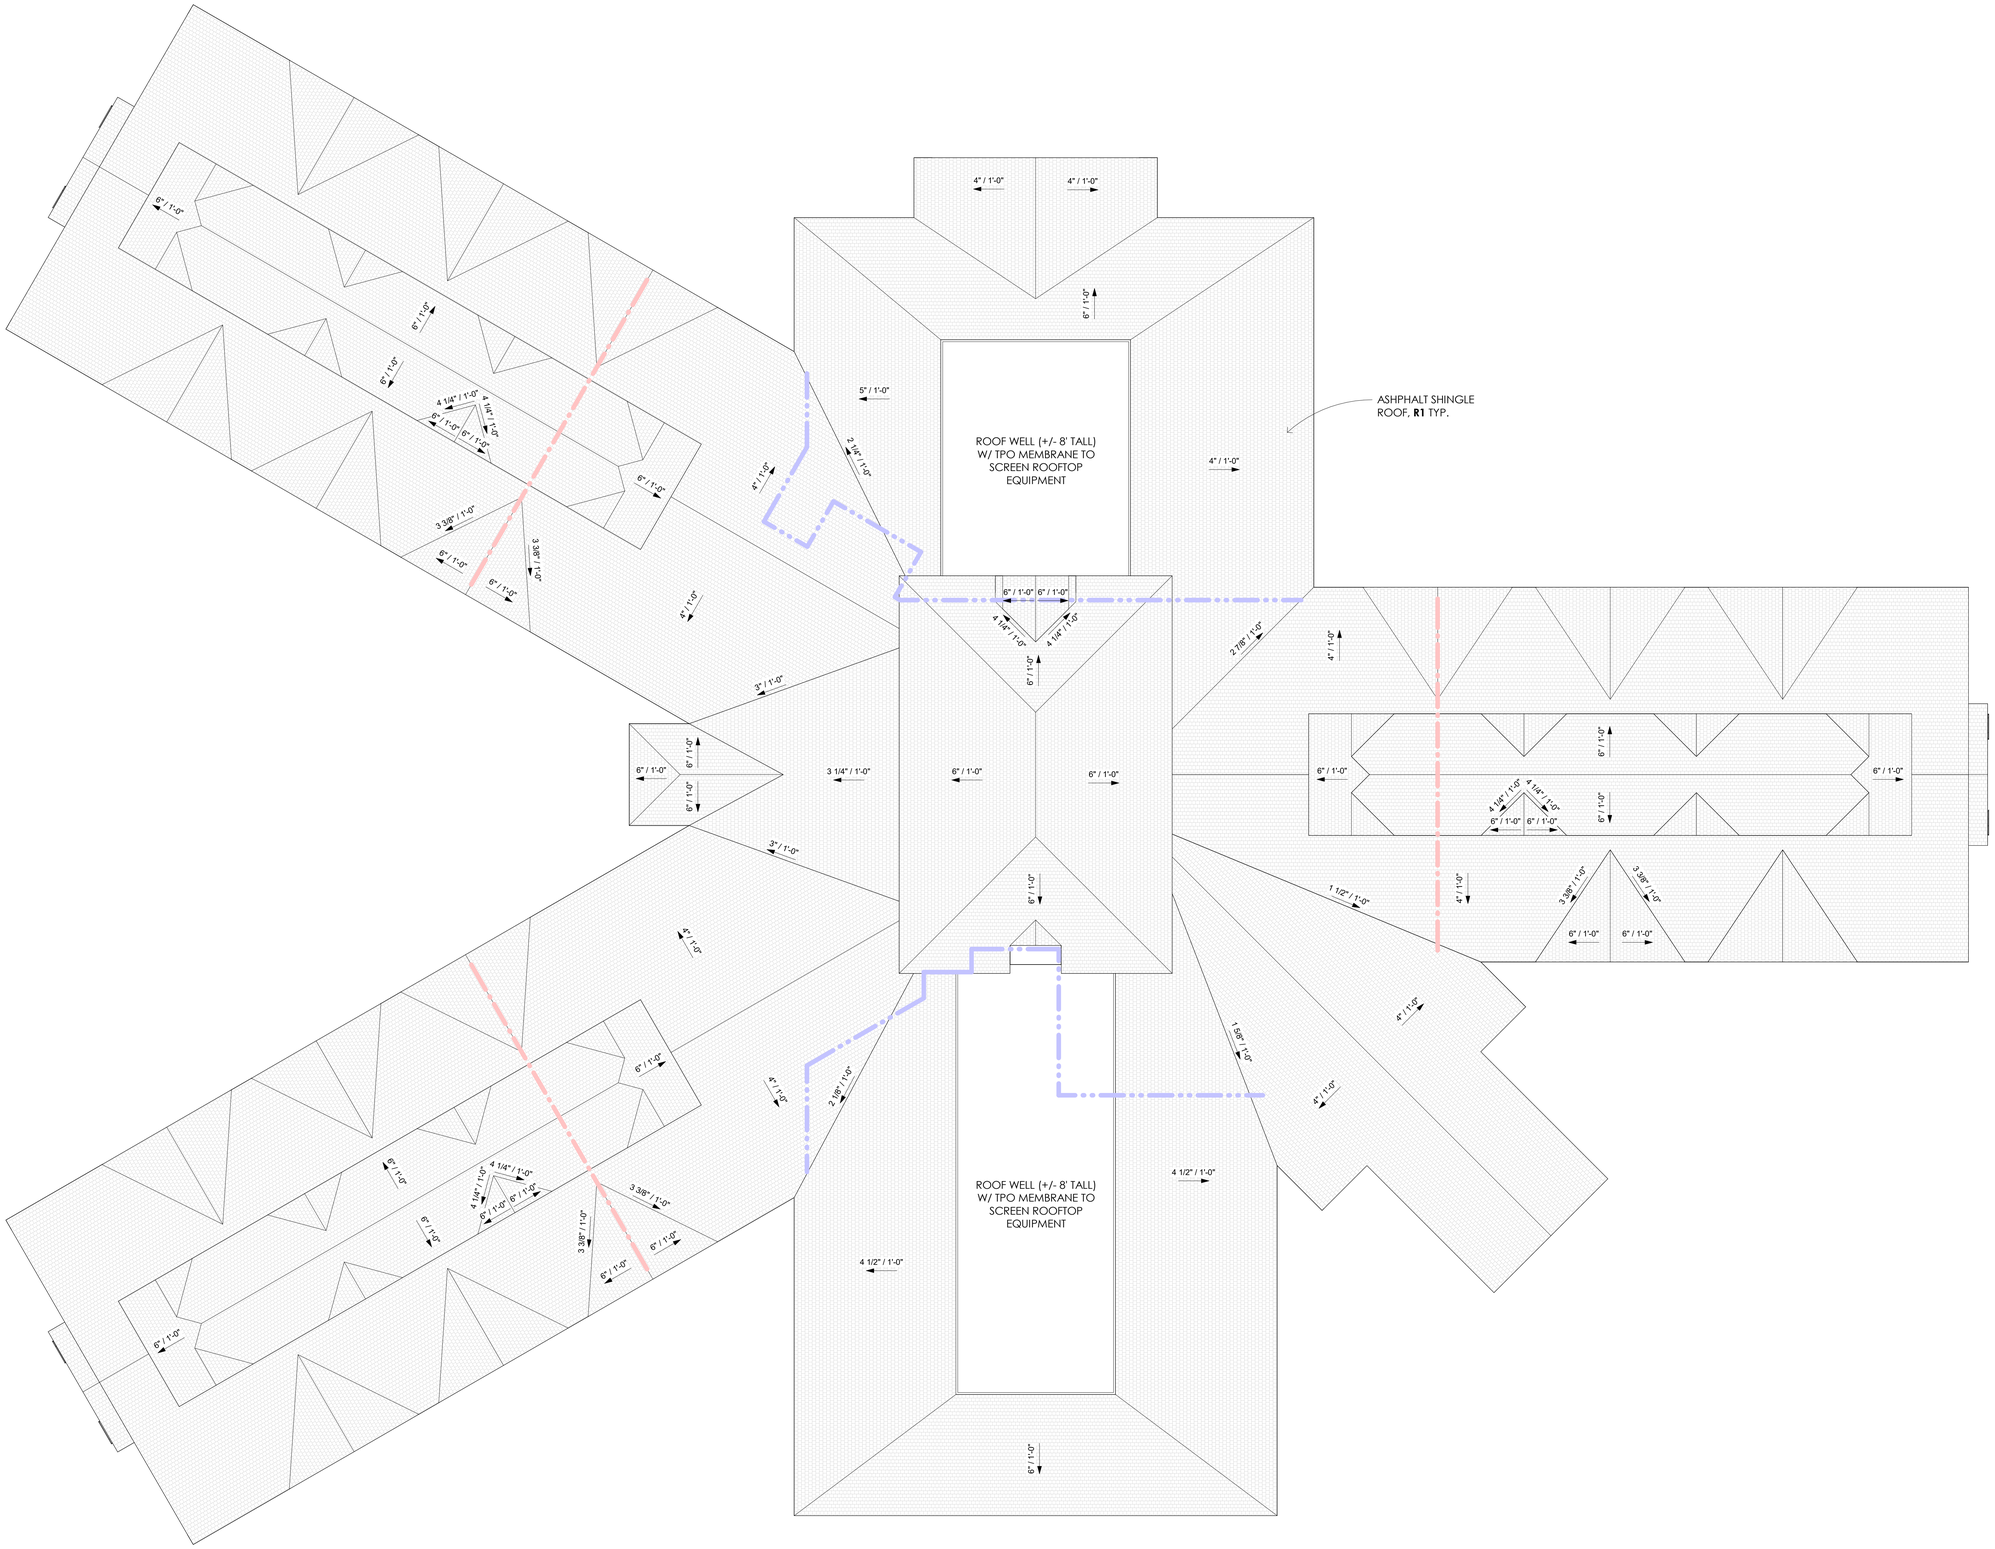

SD3 - OVERALL ROOF PLAN

CONTINUUM CARE - ROSEVILLE

ROSEVILLE RP SNF, LLC

0 5' 10' 20' 30'

SCALE: 1/10"=1'-0"

NORTH

ARCHITECTURE + INTERIORS + PLANNING
321 NORTH RAMPART STREET, SUITE 101
ORANGE, CA 92868 . P: 714.937.1985
PROJECT#: 22103 . MAY 16, 2024

GREGG MAEDO + ASSOCIATES
www.gmaedo.com

C:\Users\troy\Documents\22103_AHC of Roseville_2022_Central_troy.WO7243.rvt
5/17/2024 1:44:27 PM