PRELIMINARY DRAWINGS
260 CONFERENCE CENTER DR.
PRELIMINARY UTILITY PLAN
CITY OF ROSEVILLE, CALIFORNIA

DC EXHIBIT E

N

0 20 40 60
SCALE OF FEET 1"=20'

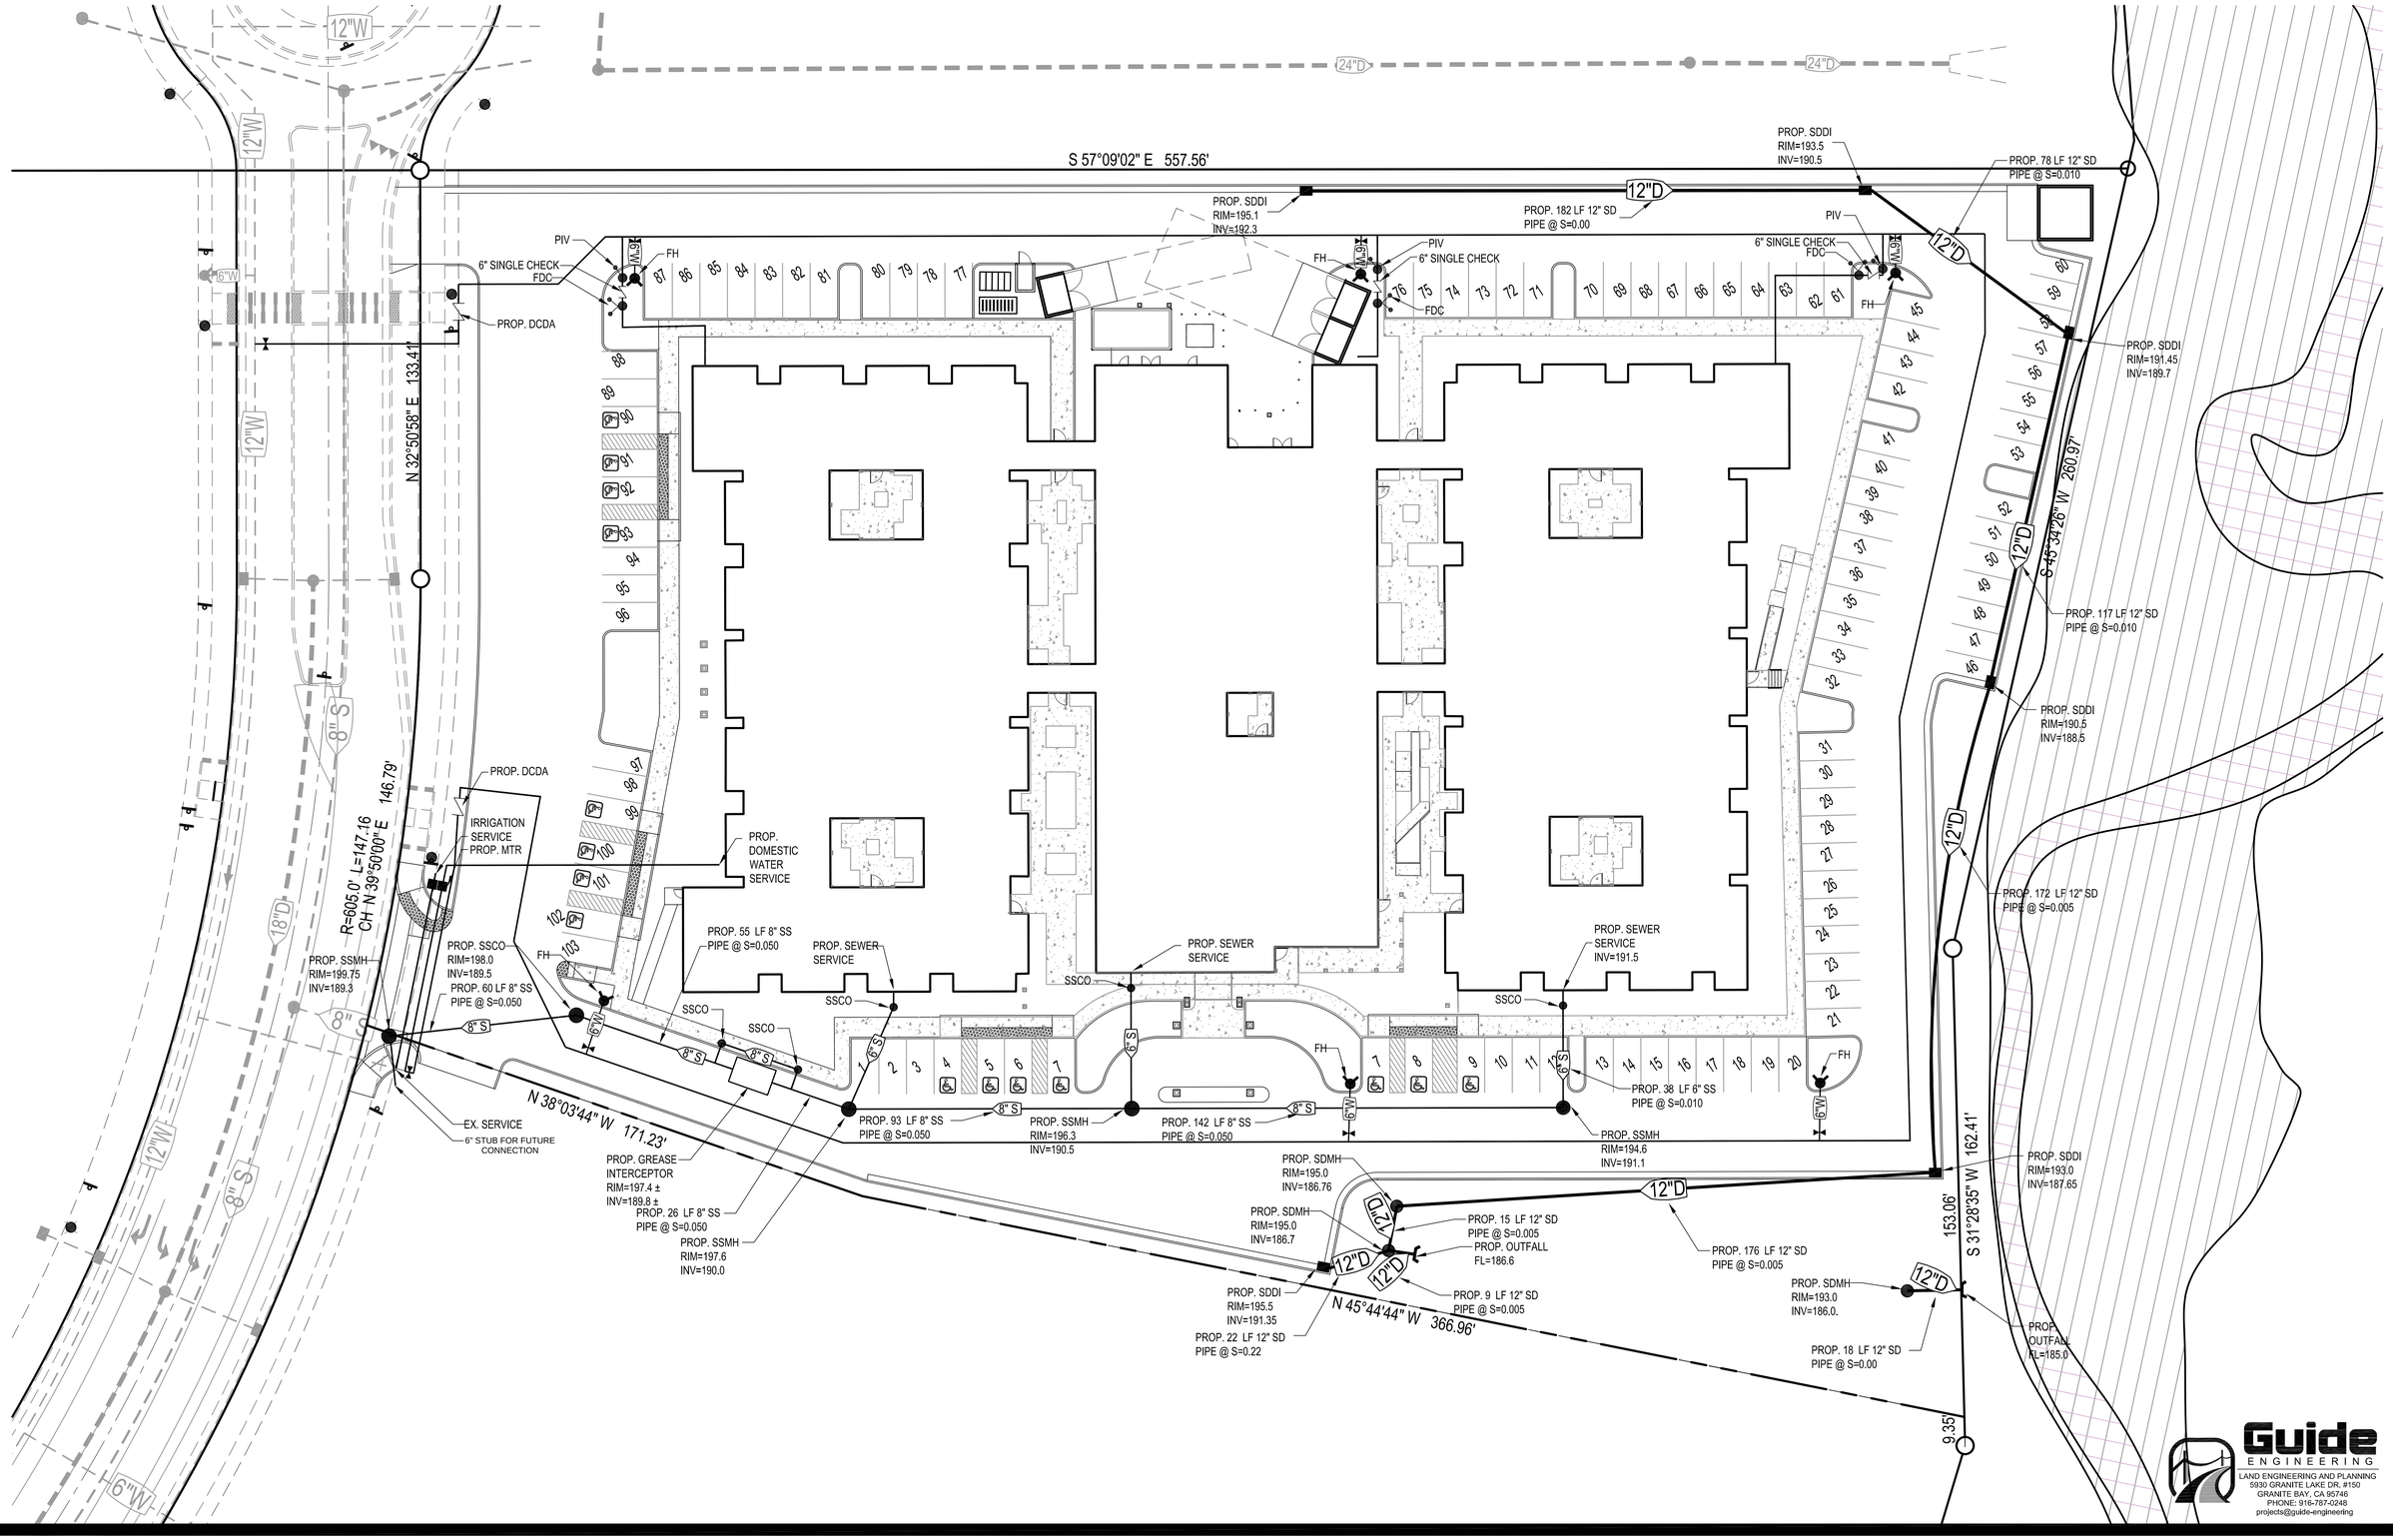

Guide ENGINEERING
LAND ENGINEERING AND PLANNING
5930 GRANITE LAKE DR. #150
GRANITE BAY, CA 95746
PHONE: 916-787-0248
projects@guide-engineering