DC EXHIBIT D

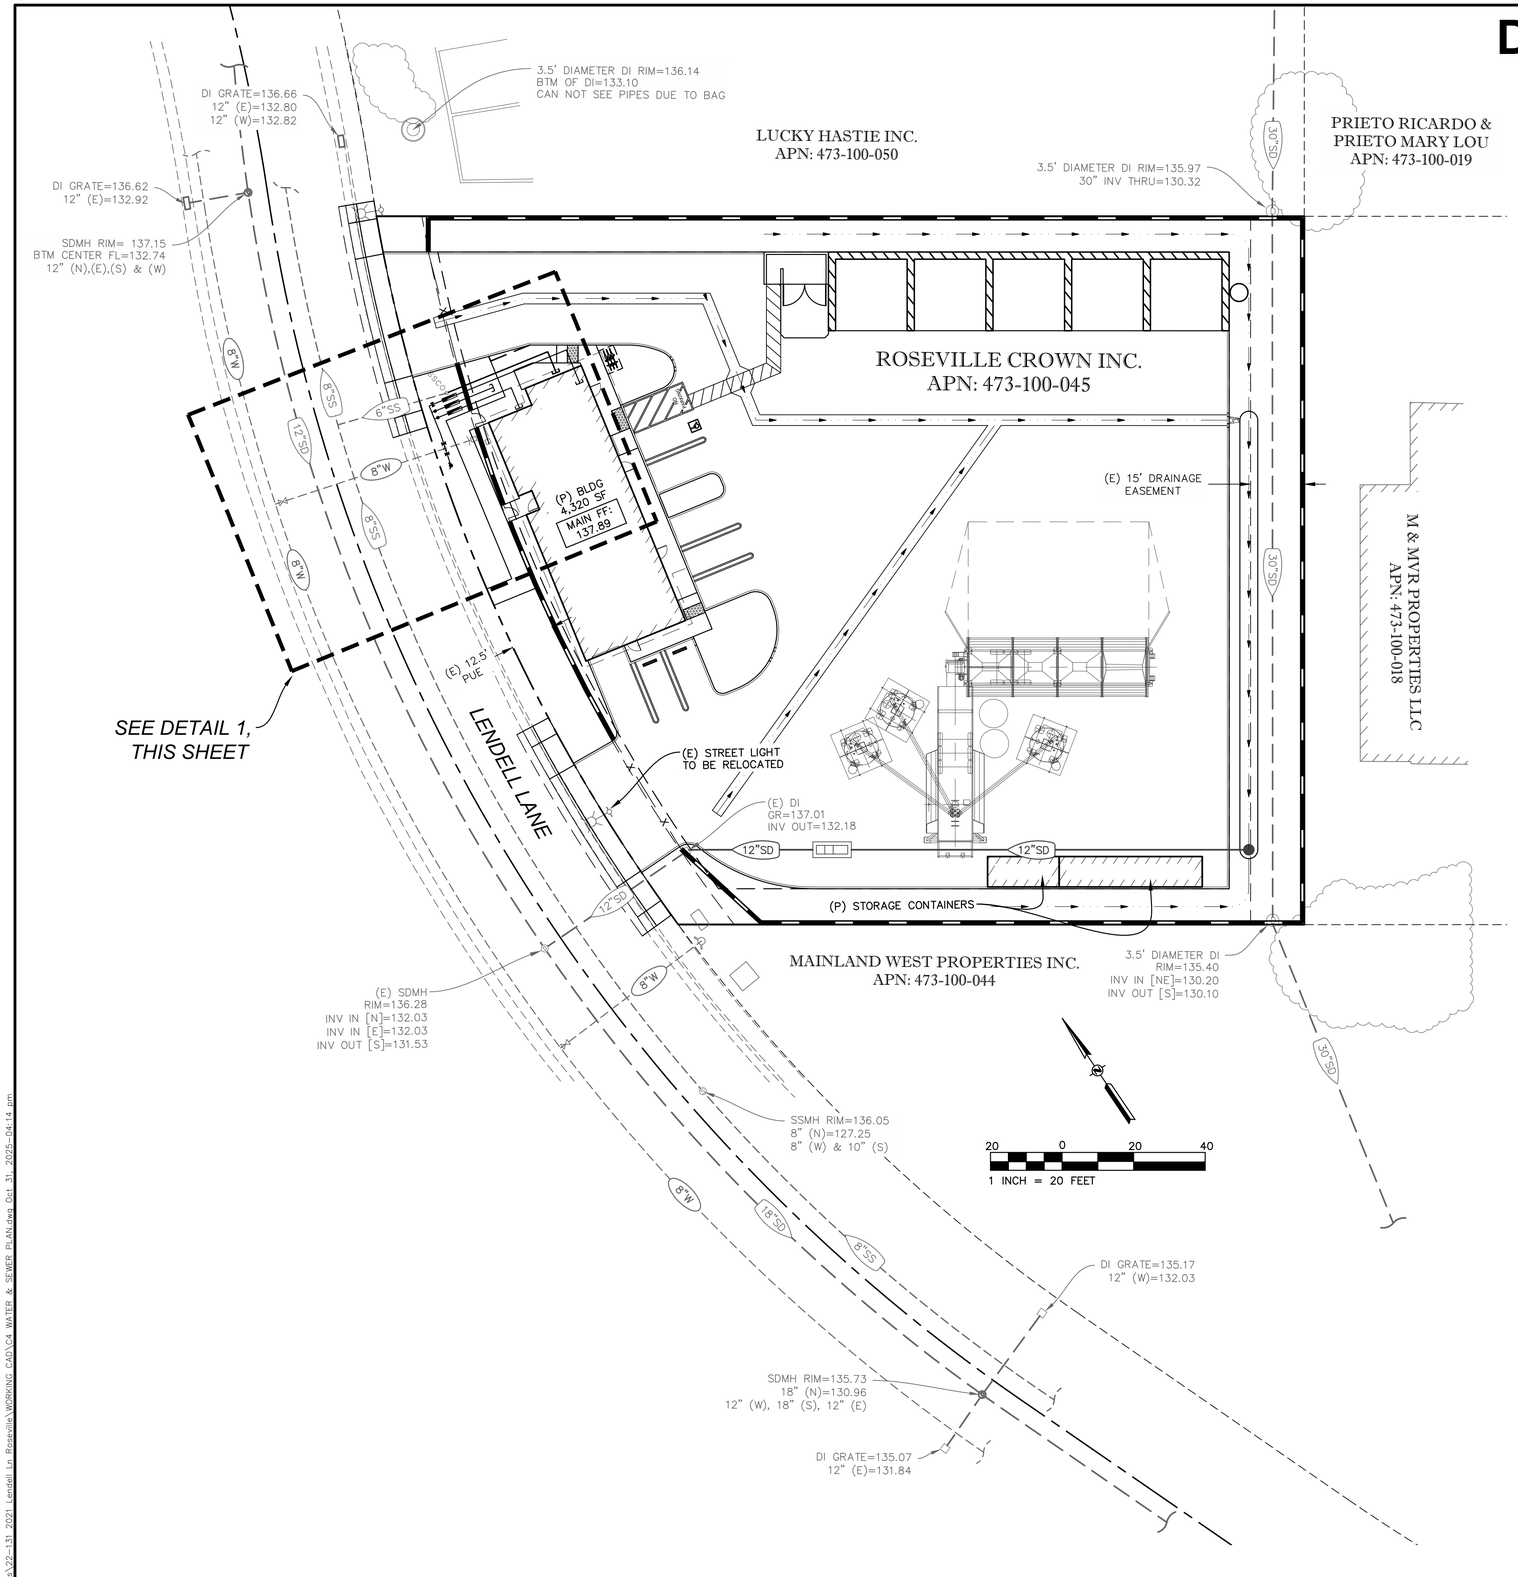

WATER CONSTRUCTION KEYNOTES:

- W1 — TIE INTO (E) 8" PRIVATE WATER SERVICE W/ TEE.
- W2 — REMOVE PORTION OF (E) 8" PRIVATE WATER SERVICE & (E) 2" BLOW-OFF VALVE.
- W3 — 1" DOMESTIC WATER METER & REDUCED PRESSURE BACKFLOW PREVENTER PER CITY OF ROSEVILLE STD DTL W-6.
- W4 — BUILDING POINT OF CONNECTION FOR DOMESTIC WATER
- W5 — IRRIGATION WATER METER & REDUCED PRESSURE BACKFLOW PREVENTER PER CITY OF ROSEVILLE STD DTL W-7.
- W6 — IRRIGATION POINT OF CONNECTION
- W7 — FIRE PROTECTION ASSEMBLY PER CITY OF ROSEVILLE STD DTL W-2
- W8 — FIRE SPRINKLER POINT OF CONNECTION
- W9 — FIRE HYDRANT ASSEMBLY PER CITY OF ROSEVILLE STD DTL W-13.

SANITARY SEWER CONSTRUCTION KEYNOTES:

- S1 — TIE INTO (E) SANITARY SEWER CLEANOUT
- S2 — SANITARY SEWER BUILDING POINT OF CONNECTION

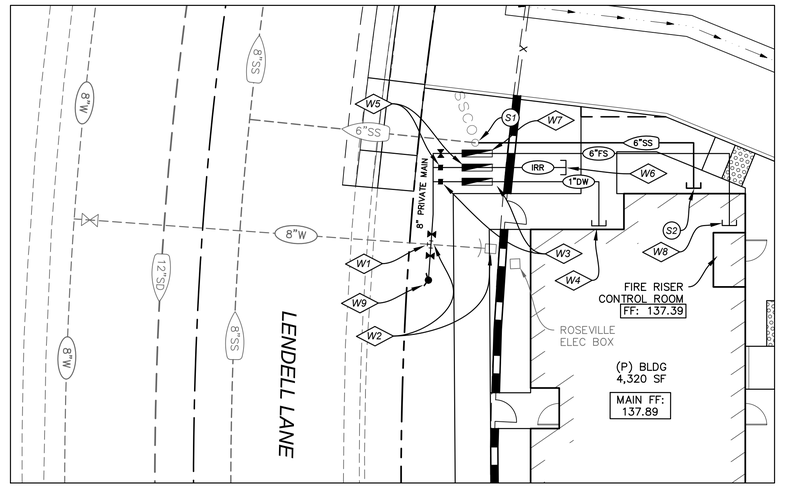

DETAIL 1
SCALE: 1" = 10'

811
Know what's **below.**
Call before you dig.
or (800) 642-2444

NO.	REVISION	DATE	BY	APPRV'D
	NOT FOR CONSTRUCTION			

	BY	CHECK
DESIGN	AEB	RFE
DRAWN	AEB	RFE
QUANT.		

0 1 2 ORIGINAL SCALE IS IN INCHES

REGISTERED PROFESSIONAL ENGINEER — SHAWN B. SOMERS — No. C 80625 — PRELIMINARY NOT FOR CONSTRUCTION — OF CALIF.

CWE
2260 Douglas Blvd., Suite 160, Roseville, CA 95661
Ph: 916-772-7300 | www.RFEngineering.com
www.cwecorp.com

ROSEVILLE
LANDSCAPE MATERIAL
1801 PFE ROAD
ROSEVILLE, CA 95747
CONTACT: BALWINDER SINGH GILL
PH: (916) 709-6619

2021 LENDELL LANE
ROSEVILLE, CA 95747
APN: 473-100-045
PRELIMINARY WATER & SEWER PLAN

Sheet
C4
4 of 6
10/31/2025

CWE PROJECT #R22131 – 2021 LENDELL LN, ROSEVILLE, CA 95747

W:\2022 Projects\22-131 2021 Lendell Ln Roseville\WORKING_CAD\C4 WATER & SEWER PLAN.dwg, Oct 31, 2025-04:14 pm