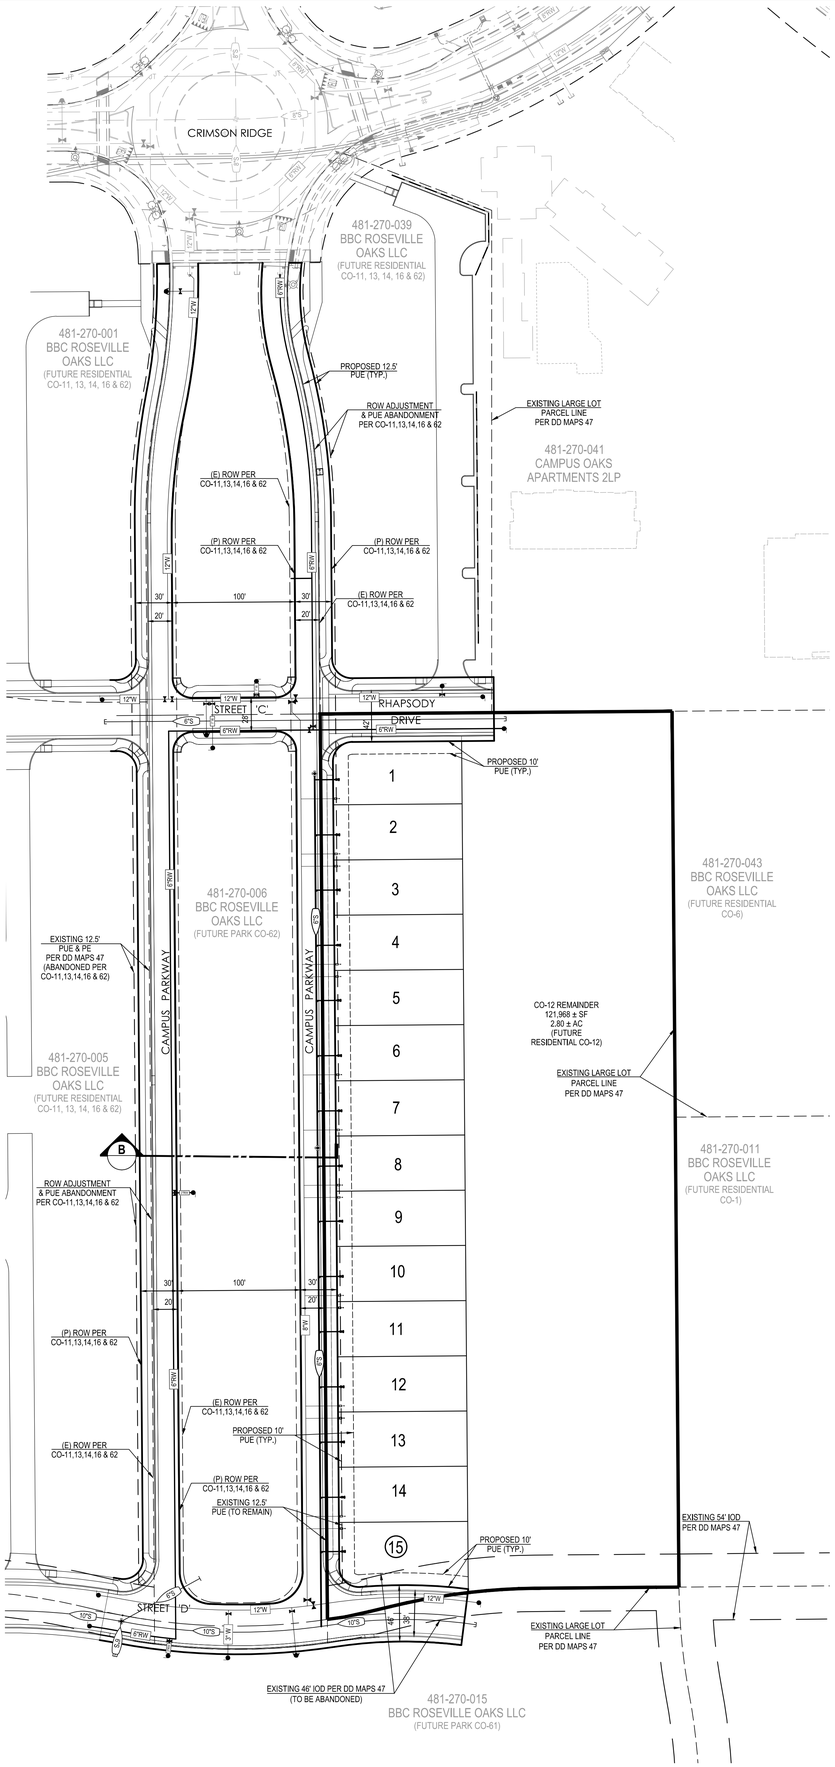

EXISTING	PROPOSED	DESCRIPTION
6"S	6"S	SANITARY SEWER PIPE & SIZE
8"W	8"W	DOMESTIC WATER PIPE & SIZE
		SANITARY SEWER MANHOLE
		GATE VALVE
		FIRE HYDRANT
		BLOW OFF VALVE
		AIR RELIEF VALVE
		WATER SERVICE
		SEWER SERVICE

SYMBOLS

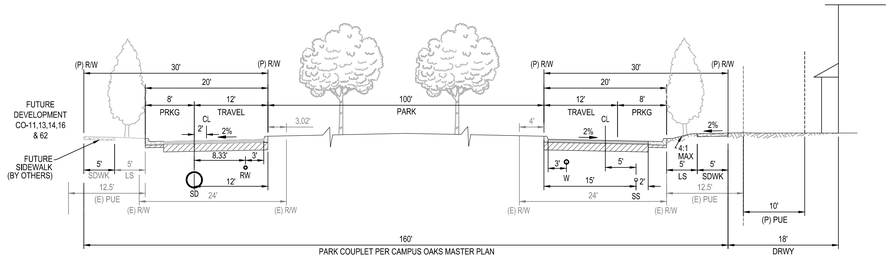

B **CAMPUS PARKWAY**

NTS

WATER SERVICE LOCATION VARIANCE REQUEST

LOTS: 1, 2, 17, 18, 20, 21, 23, 24, 26, 27, 29, 30, 32, 33, 35, 36, 38, 39, 41, 42, 44

City of Roseville Approval

PRELIMINARY UTILITY PLAN
CAMPUS OAKS
MASTER PLAN - PORTION OF 12
SHEET 3 OF 3

PC EXHIBIT D

MORTON & PITALO, INC.
CIVIL ENGINEERING • LAND PLANNING • LAND SURVEYING
LANDSCAPE ARCHITECTURE • TRAFFIC ENGINEERING
75 Iron Point Circle, Suite 120 • Folsom, CA 95630
phone: 916.984.7621 • fax: 916.984.9617 • survey fax: 916.563.6770
survey email: staking@mpengr.com • web: www.mpengr.com

CONSULTANT

APPROVALS

NO	DATE	DESCRIPTION

REVISIONS

BENCH MARK

ELEV = 112.83

3-1/4" BRASS DISC STAMED LS5614, TOP OF CURB WEST SIDE OF DI @ SE CORNER OF WASHINGTON BLVD. & ROSEVILLE PARKWAY @ NE END OF CURB RETURN

COMPUTED BY

DESIGNED BY
GJB

DRAWN BY

PROJECT ENGINEER
GJB

PROJECT

ENTITLEMENT DRAWINGS FOR
CAMPUS OAKS MASTER PLAN
PORTION OF CO-12

ROSEVILLE, CA

DRAWING

PRELIMINARY UTILITY PLAN

DATE	SHEET
JULY 5, 2019	3
SCALE	
1"= 50'	
JOB NUMBER	OF
13-0076-03	3

NOT FOR CONSTRUCTION

File: K:\2013\13-0076-03 CO-12\Civil\Drawings\Exhibits\13-0076-03 PUP EXH CO-12.dwg Layout: 3 PUP 3 Plotted: 7/5/2019 8:56 AM By: GJB\Chris