STAGE 1 - PRELIMINARY PEDESTRIAN PLAN

NCRSP - PARCEL 49

HOMEWOOD SUITES HOTEL

LOT 9 - PARCEL 1

MAJOR PROJECT PERMIT

ROSEVILLE, CA

PC EXHIBIT G

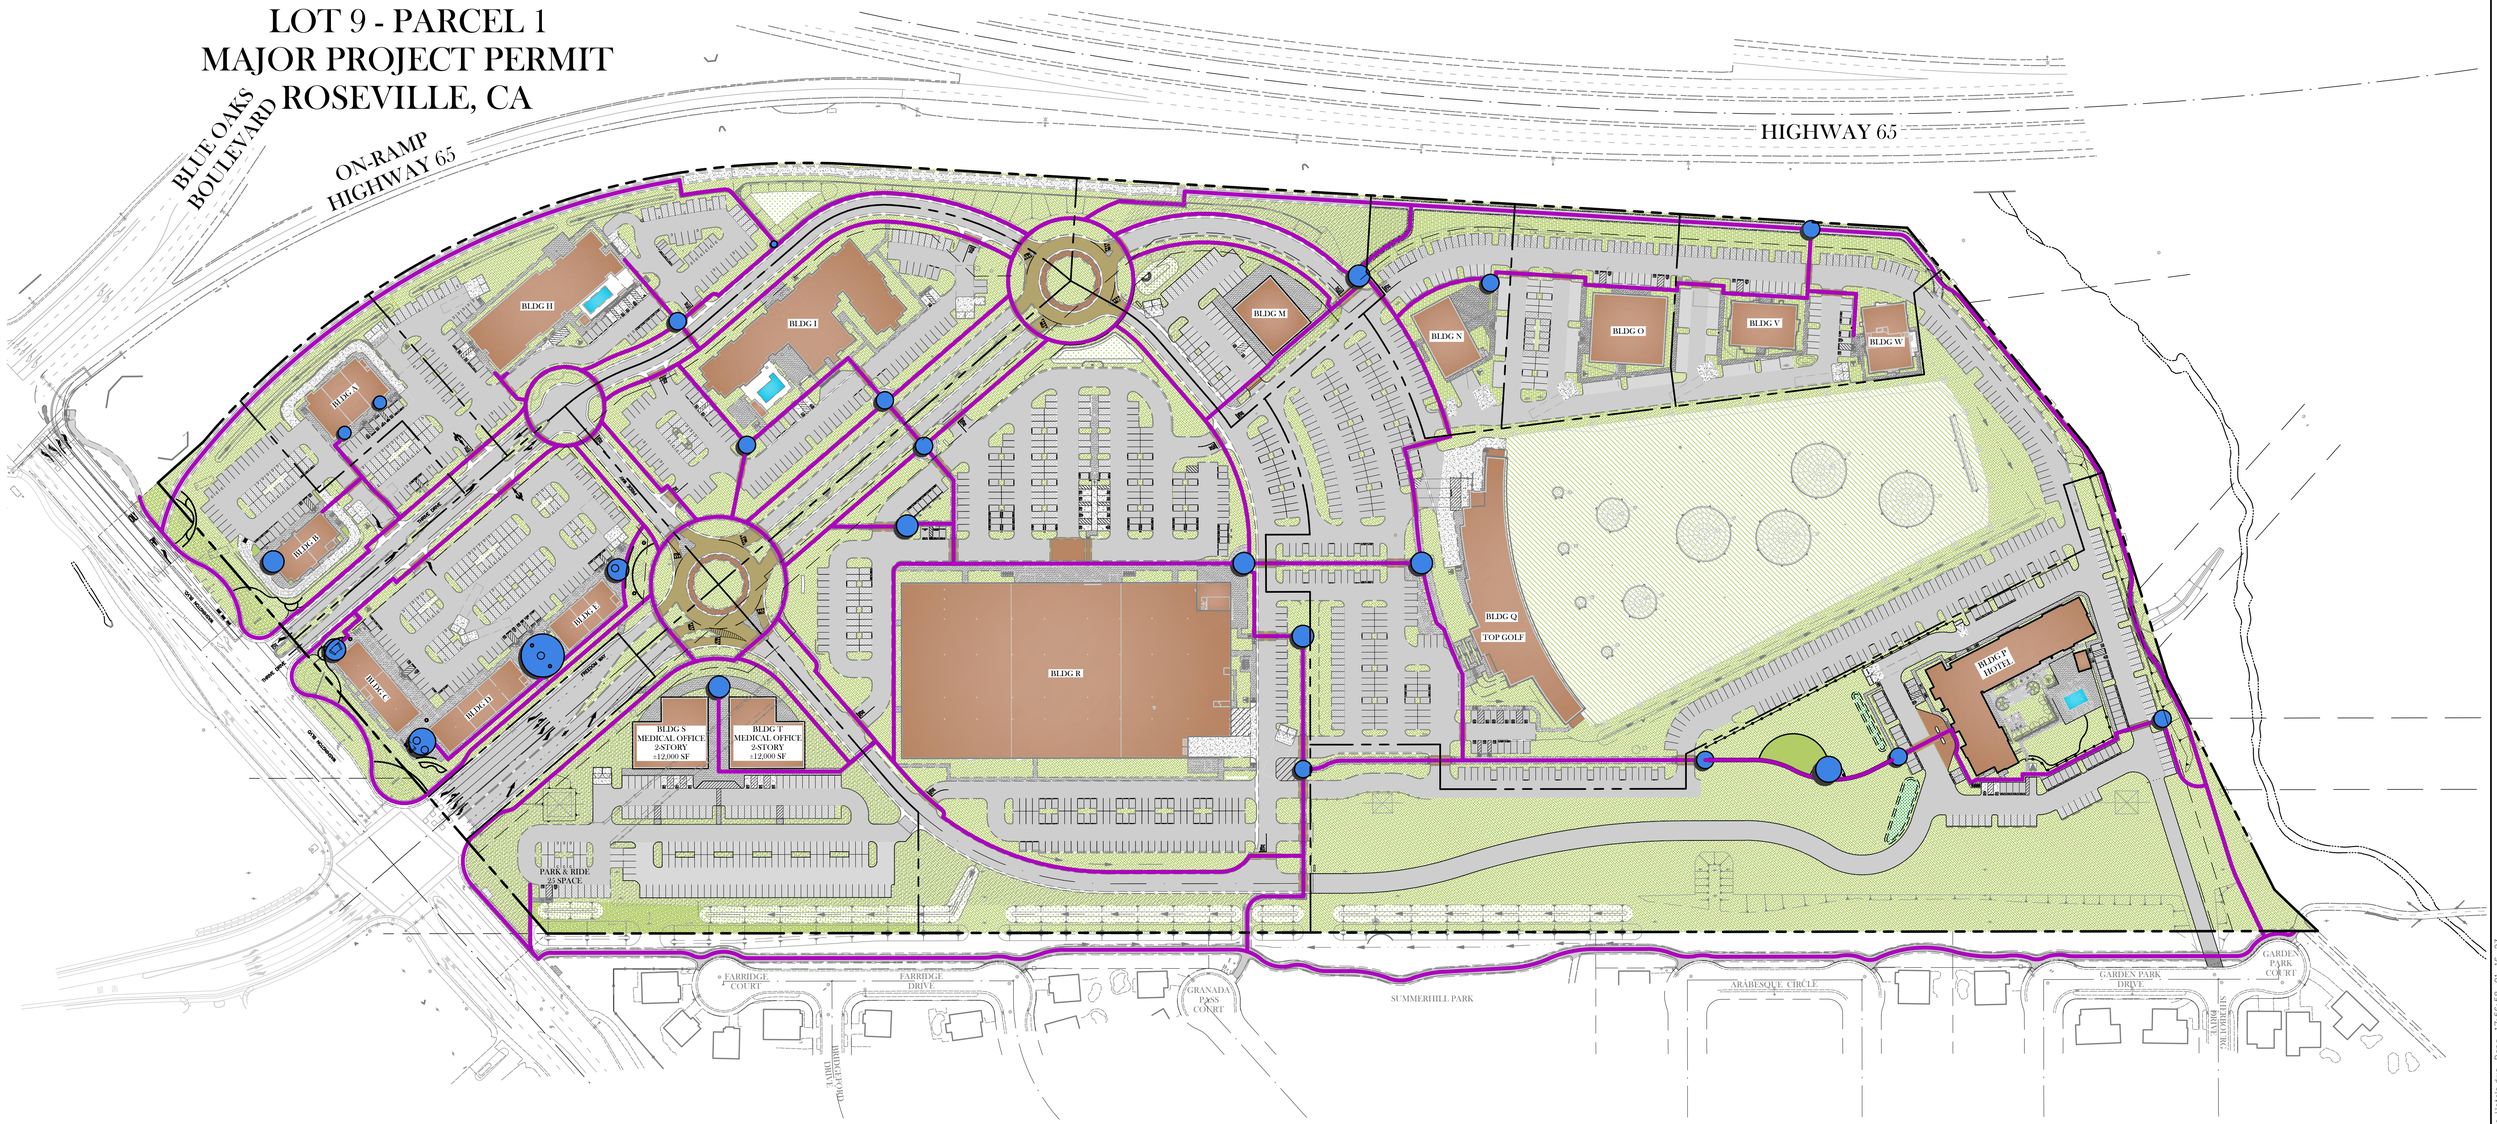

NCRSP - PARCEL 49

PEDESTRIAN LEGEND

- PEDESTRIAN GATHERING SPACES
- PEDESTRIAN PATHWAYS
- LANDSCAPE AREAS

N E S W

scale: 1"=100'

100 0 50 100 200

PRELIMINARY PEDESTRIAN PLAN
JANUARY 13, 2023

TSD ENGINEERING, INC.
expect more.
785 Orchard Drive, Suite #110
Folsom, CA 95630
Phone: (916) 608-0707
Fax: (916) 608-0701

P:\Projects\468-002\02 DWG\B- Planning\FIG\Preliminary Pedestrian Plan - Core Hotels.dwg, Dana, 1/13/23 8:58, 01-16-23