PC Exhibit H

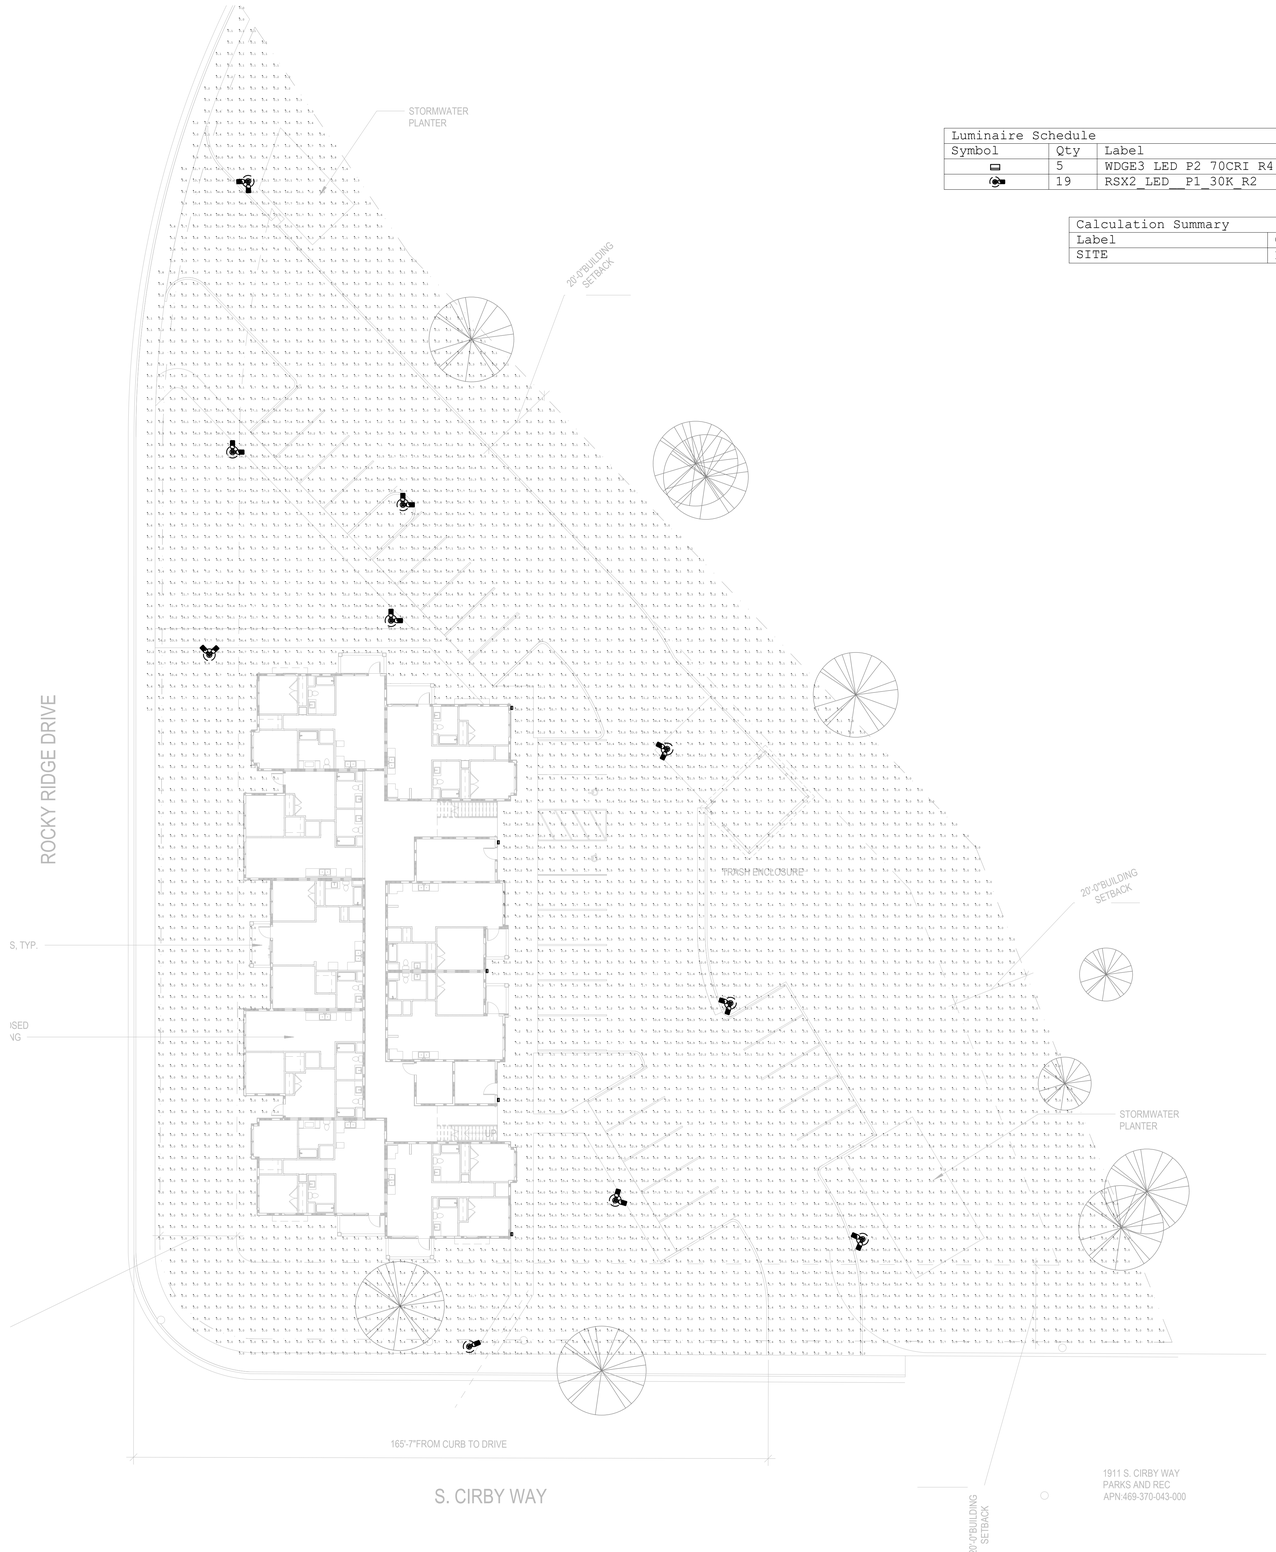

01 GENERAL LIGHTING PHOTOMETRIC PLAN
1/16" = 1'-0"

Luminaire Schedule						
Symbol	Qty	Label	Arrangement	Description	LLF	Total Lamp Lumens
	5	WDGE3 LED P2 70CRI R4 30K	Single	WDGE3 LED P2 70CRI R4 30K	1.000	N.A.
	19	RSX2_LED__P1_30K_R2	Single	RSX2 LED P1 30K R2	1.000	N.A.

Calculation Summary							
Label	CalcType	Units	Avg	Max	Min	Avg/Min	Max/Min
SITE	Illuminance	Fc	4.54	54.8	0.0	N.A.	N.A.

DEVELOPERS
DESIGNERS
ARCHITECTS
BUILDERS
INVESTORS
LOCAL
2715 K STREET, SUITE 250
SACRAMENTO, CA 95816
P: (816) 545-2514

WWW.ARCHITECTSLOCAL.COM

A R B
ENGINEERING
1401 N. EL CAMINO REAL
SUITE 201
SAN CLEMENTE, CA
949-280-9743
ARBELECTRIC.COM

D&S DEVELOPMENT

1995 ROCKY RIDGE DRIVE, ROSEVILLE

1995 ROCKY RIDGE DRIVE
ROSEVILLE, CA 95661

REGISTERED PROFESSIONAL ENGINEER
ANDREW R. BALKWELL
No. E18563
Exp. 12/31/24
ELECTRICAL
STATE OF CALIFORNIA

NO.:	ISSUANCE/REVISION:	DATE:

DO NOT SCALE DRAWINGS. WRITTEN DIMENSIONS GOVERN. © ARCHITECTS LOCAL 2023.

DATE: Nov. 08, 2023
AL PROJECT NUMBER: 2-232203
AHJ PROJECT NUMBER:

GENERAL LIGHTING PROHOMETRIC PLAN

E101