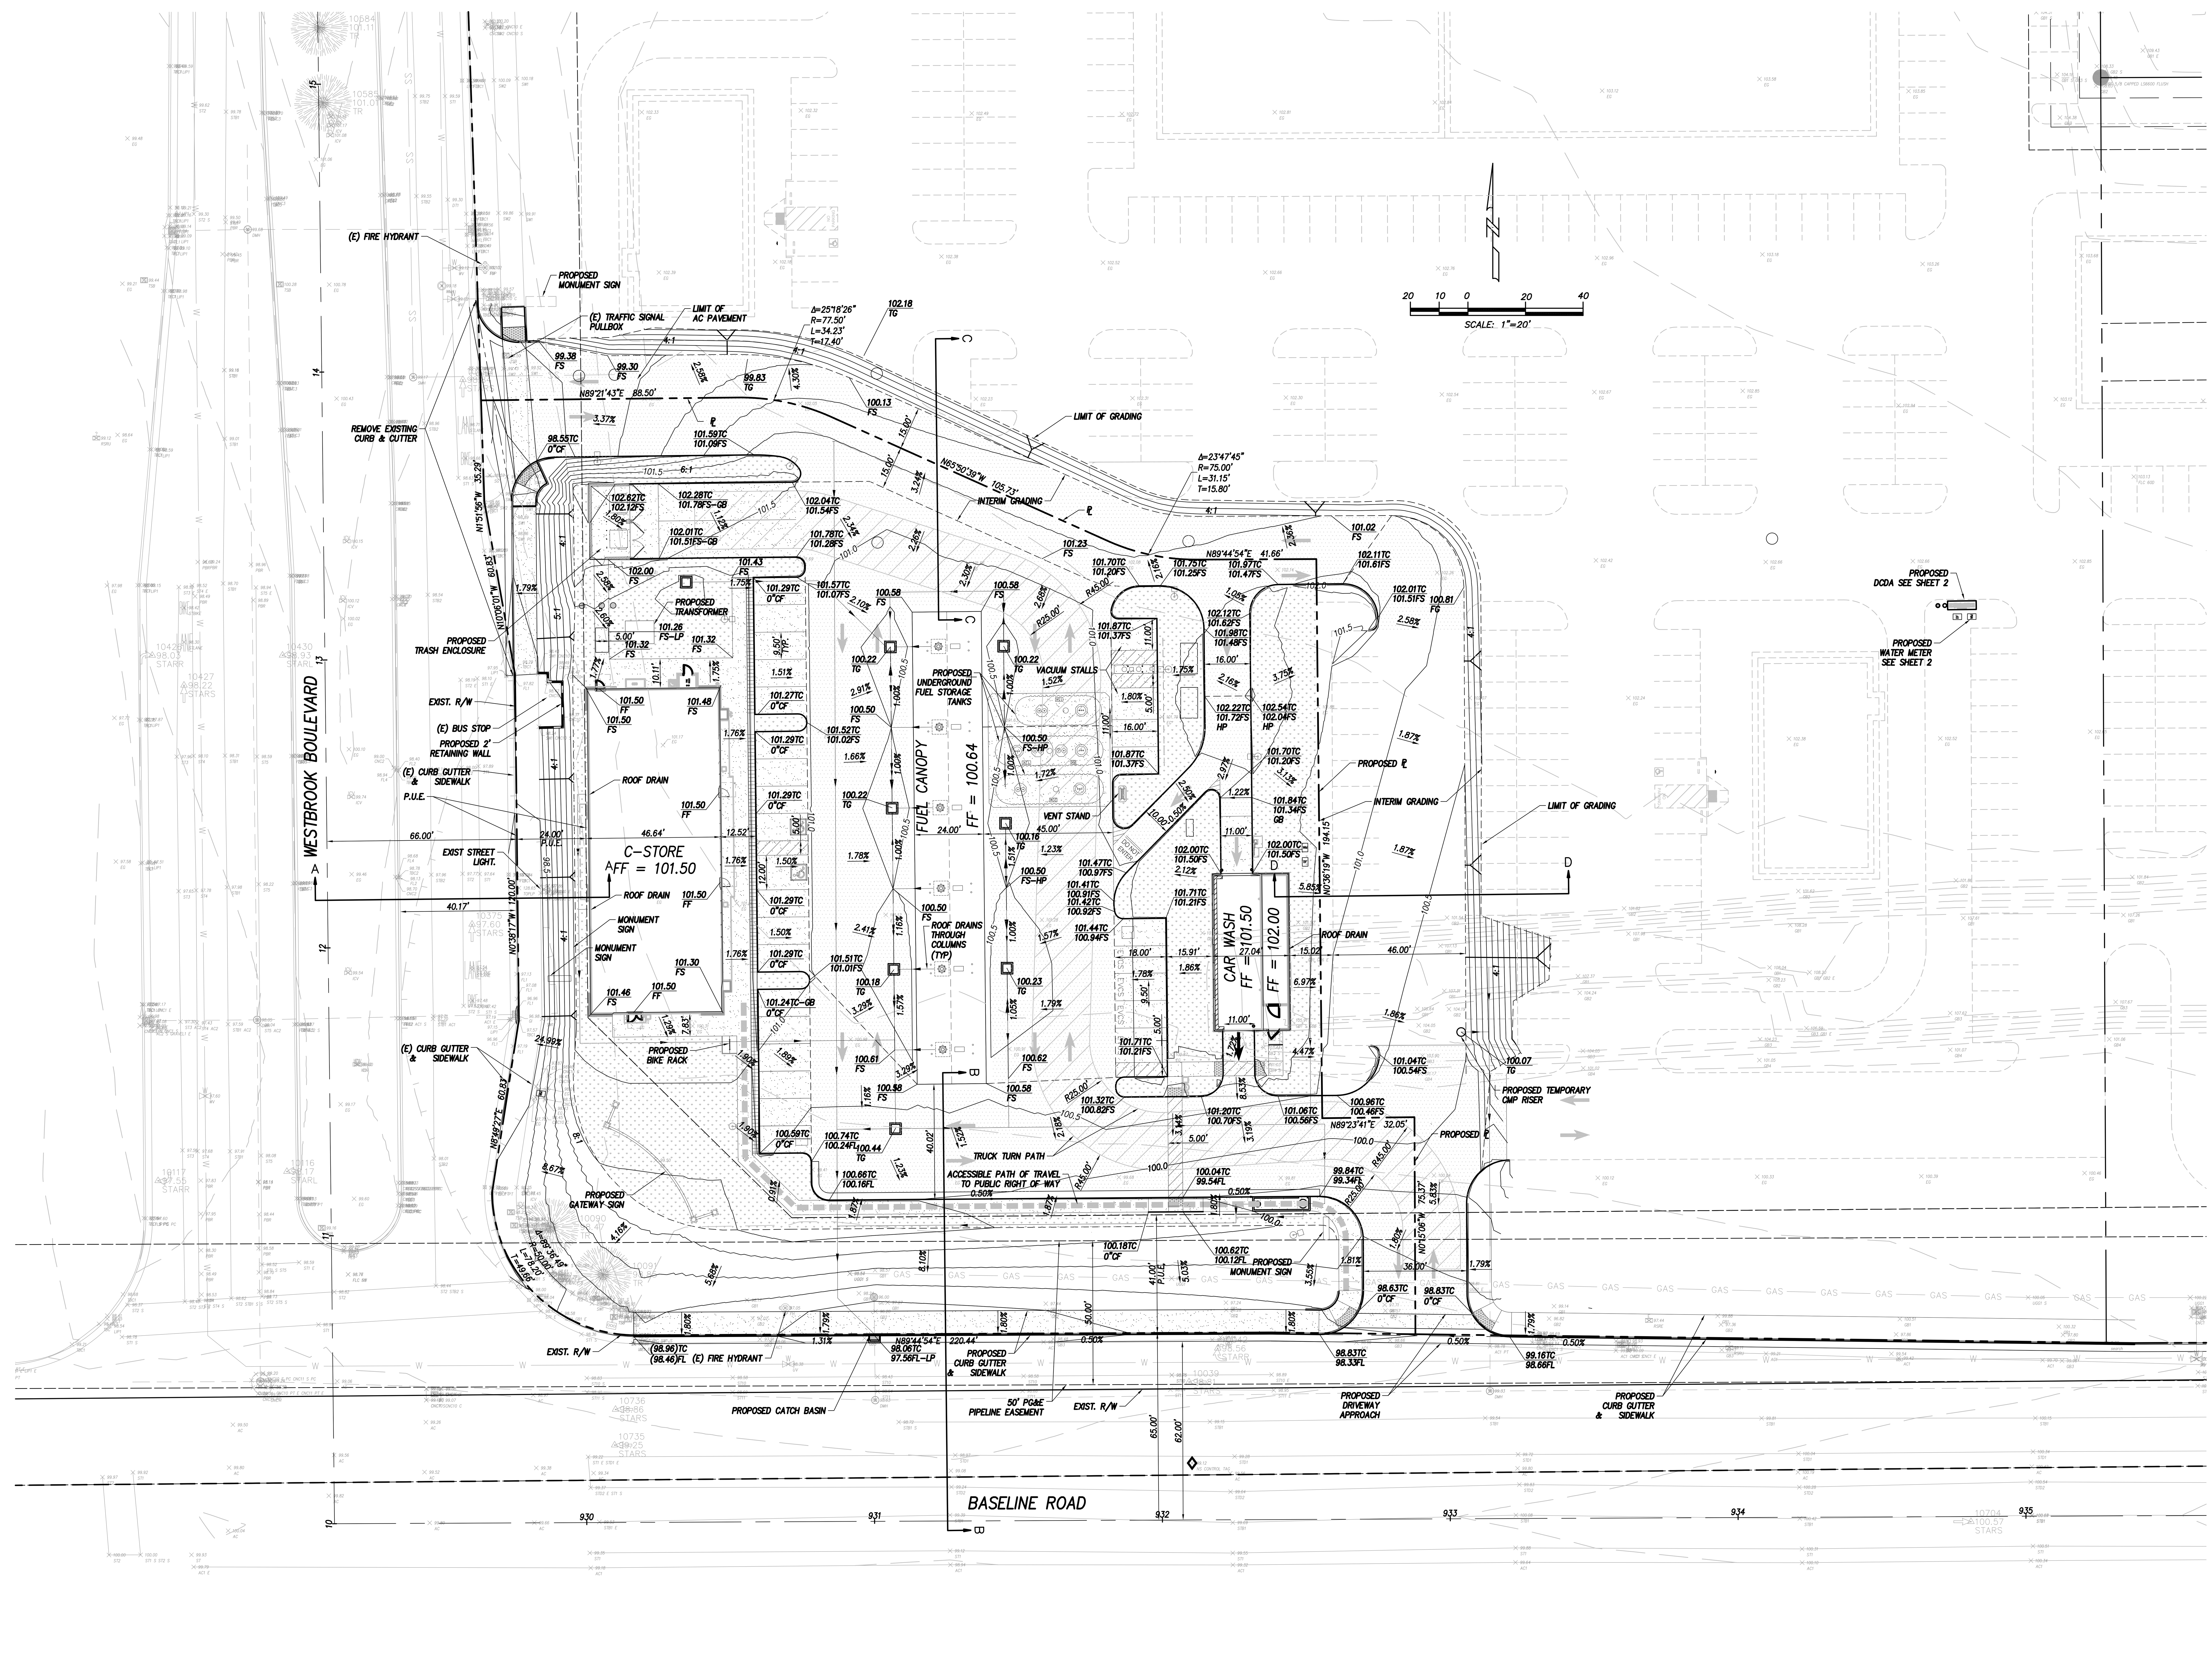

18543 YORBA LINDA BLVD
#235
YORBA LINDA, CA 92886
714.749.3077
WWW.BLUEPEAKENG.COM

BLUE PEAK ENGINEERING

DRAWING ISSUE RECORD

DATE DESCRIPTION

REVISION RECORD

NO. DATE DESCRIPTION

PROJECT INFORMATION

CIRCLE K

NEC BASELINE RD. & WESTBROOK BLVD.
ROSEVILLE, CA

PROFESSIONAL SEAL

REGISTERED PROFESSIONAL ENGINEER
THOMAS W. HAWKSWORTH
No. 68771
Exp. 09/30/2023
CIVIL
STATE OF CALIFORNIA

SHEET TITLE

PRELIMINARY PRECISE GRADING PLAN

SHEET NUMBER

1 of 3

BLUE PEAK JOB #: 0888
DATE: 12/14/2021

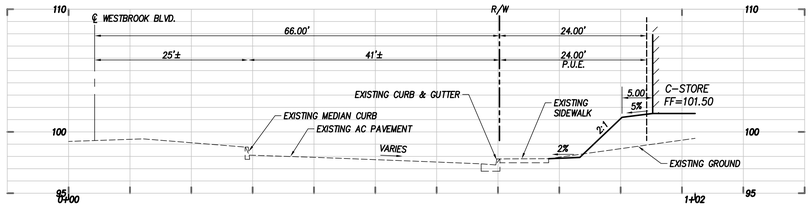

SECTION A–A

SCALE: HORIZ 1"=10' VERT 1"=5'

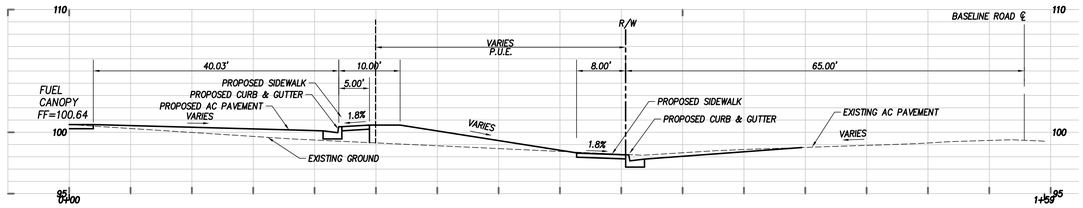

SECTION B–B

SCALE: HORIZ 1"=10' VERT 1"=5'

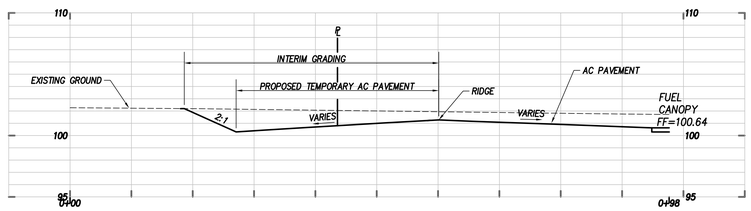

SECTION C–C

SCALE: HORIZ 1"=10' VERT 1"=5'

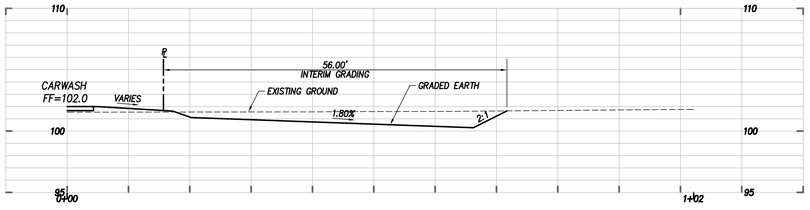

SECTION D–D

SCALE: HORIZ 1"=10' VERT 1"=5'

16543 YORBA LINDA BLVD
#235
YORBA LINDA, CA 92886
714.749.3077
WWW.BLUEPEAKENG.COM

BLUE PEAK ENGINEERING

DRAWING ISSUE RECORD

DATE	DESCRIPTION

REVISION RECORD

NO.	DATE	DESCRIPTION

PROJECT INFORMATION

CIRCLE K

NEC BASELINE RD. & WESTBROOK BLVD.
ROSEVILLE, CA

PROFESSIONAL SEAL

SHEET TITLE

GRADING SECTIONS

SHEET NUMBER

2 of 3

BLUE PEAK JOB #: 0888
DATE: 12/14/2021