DC EXHIBIT A

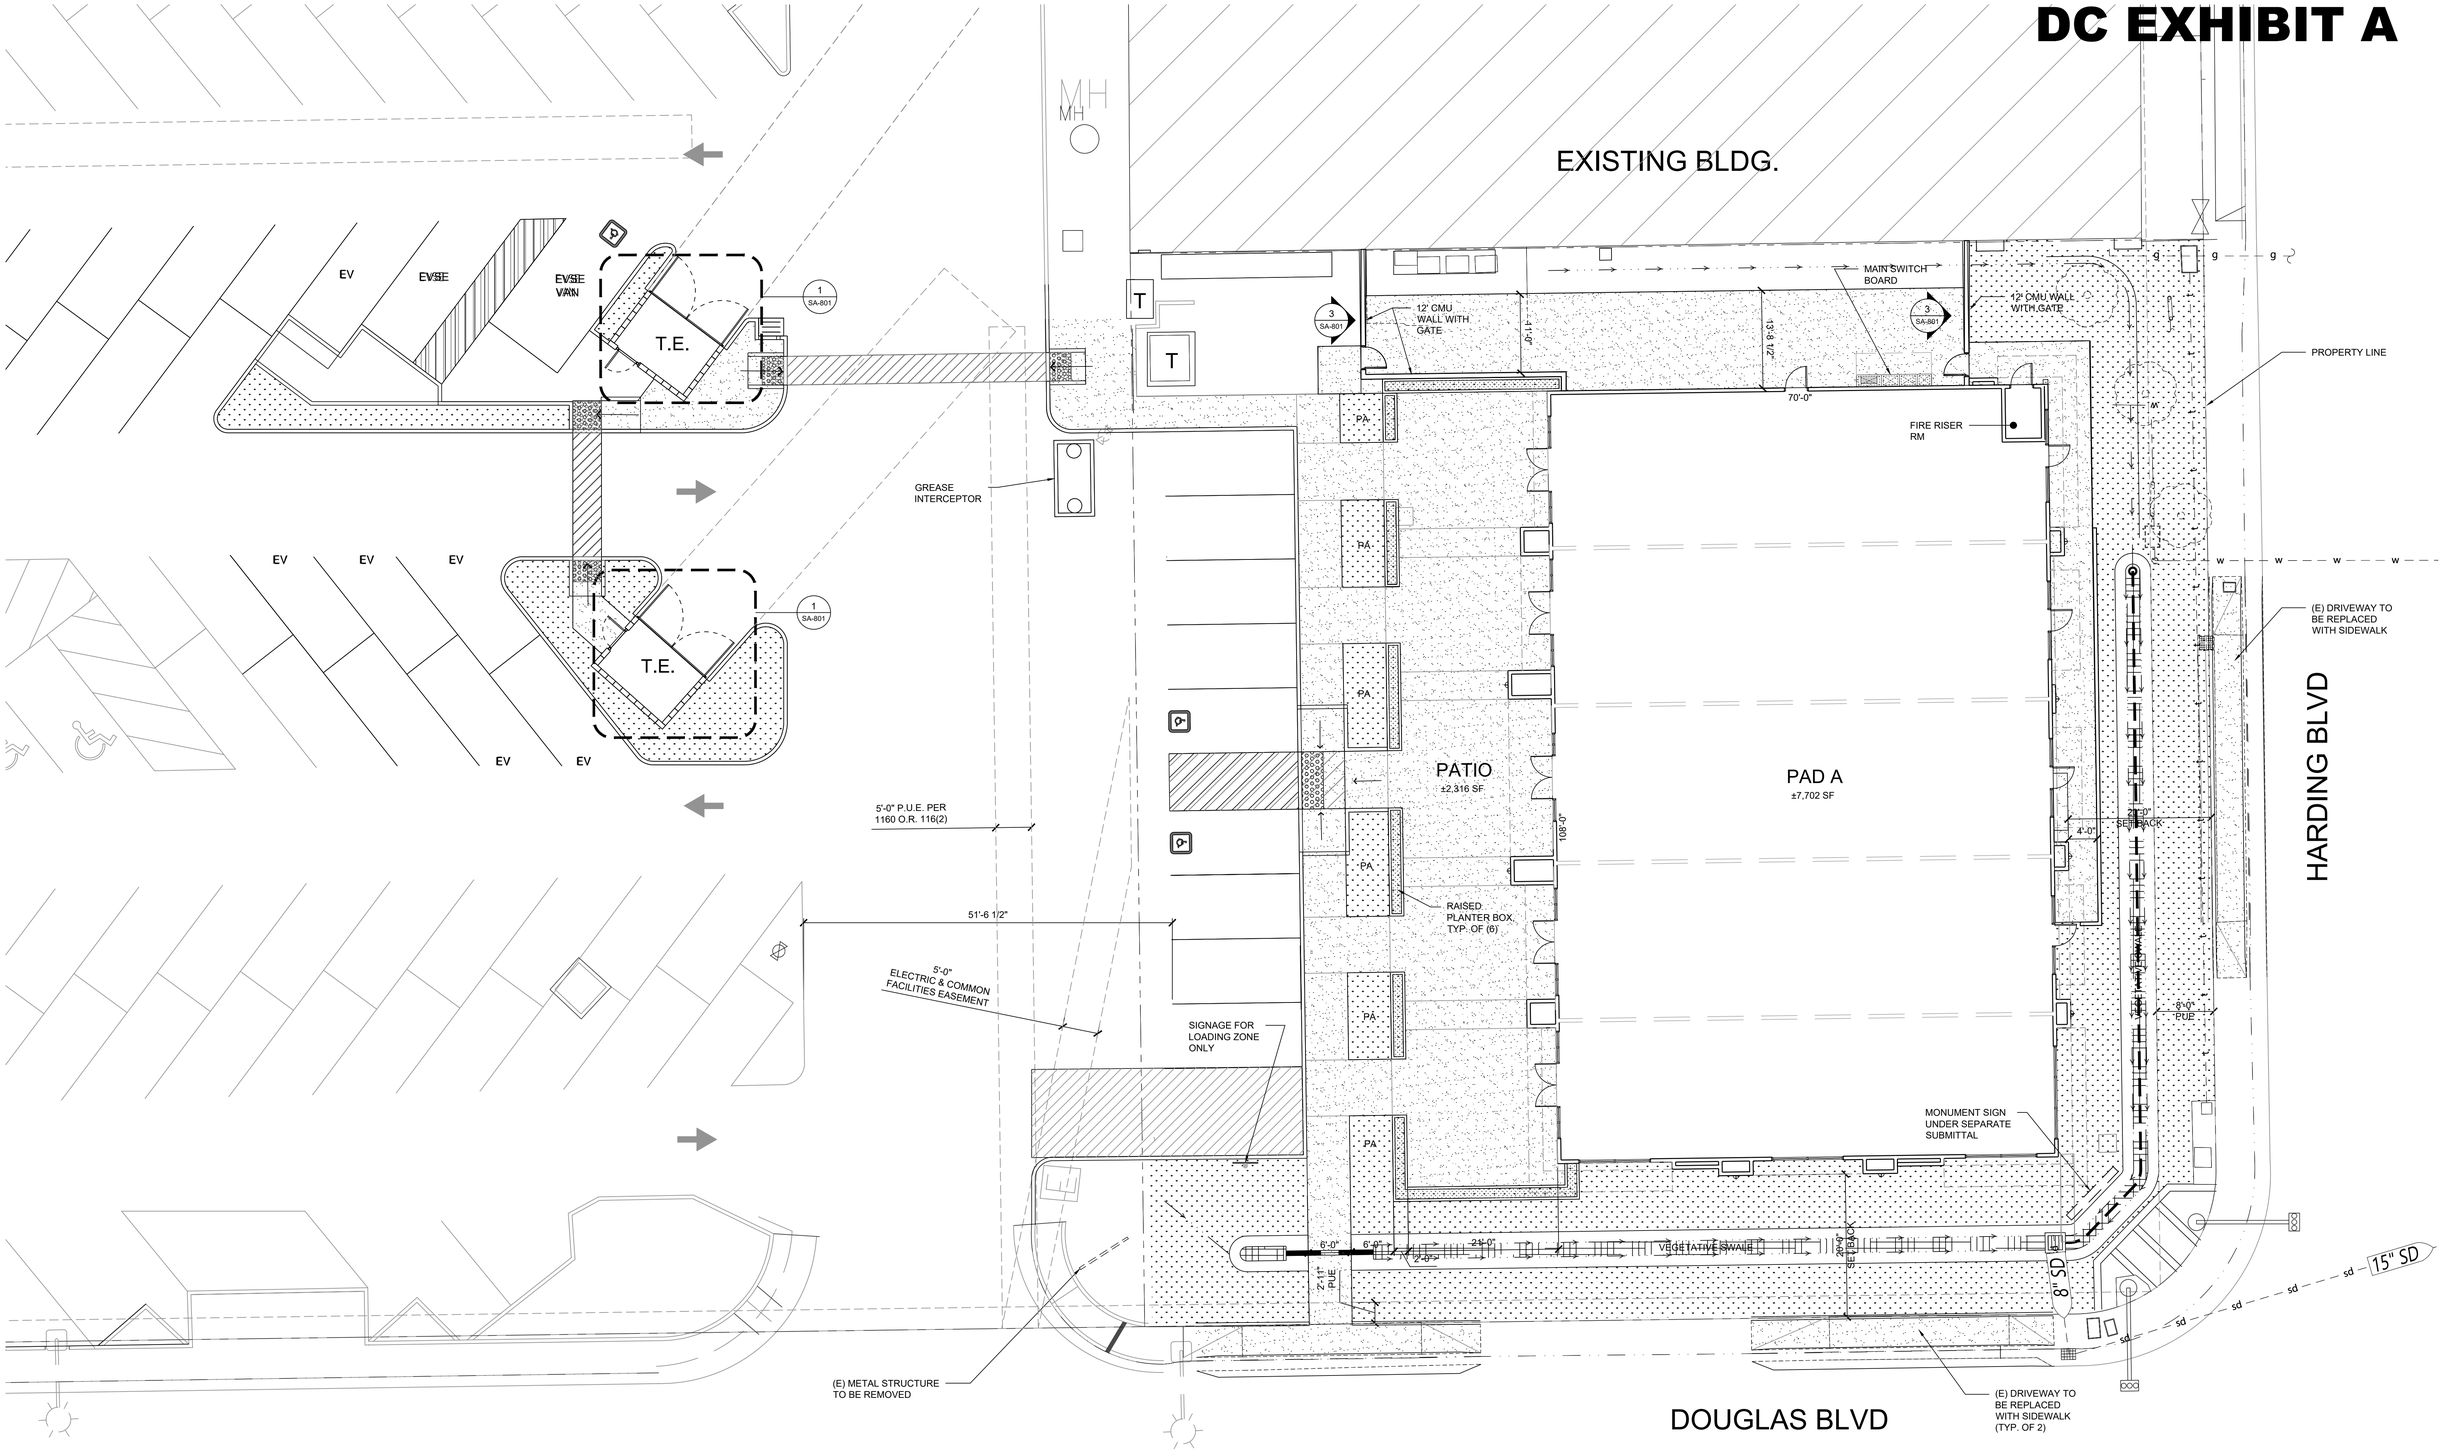

ARCHITECTURE | INTERIORS

ROSEVILLE SQUARE ENLARGED SITE PLAN SA-012A **BORGES**

445 ROSEVILLE SQUARE ROSEVILLE, CALIFORNIA 23006 DATE: 05/23/2024

APPROVED

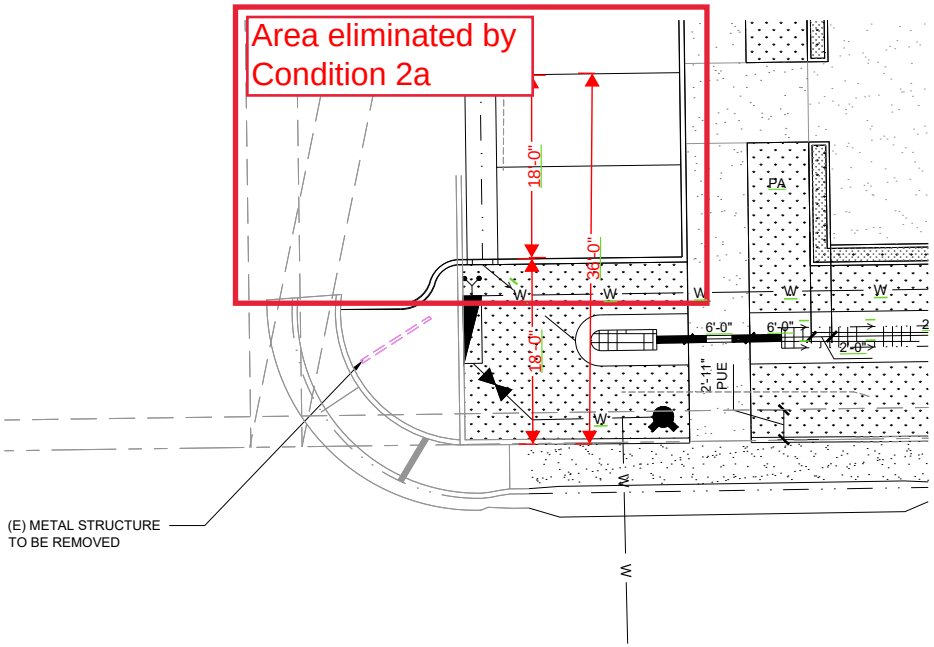
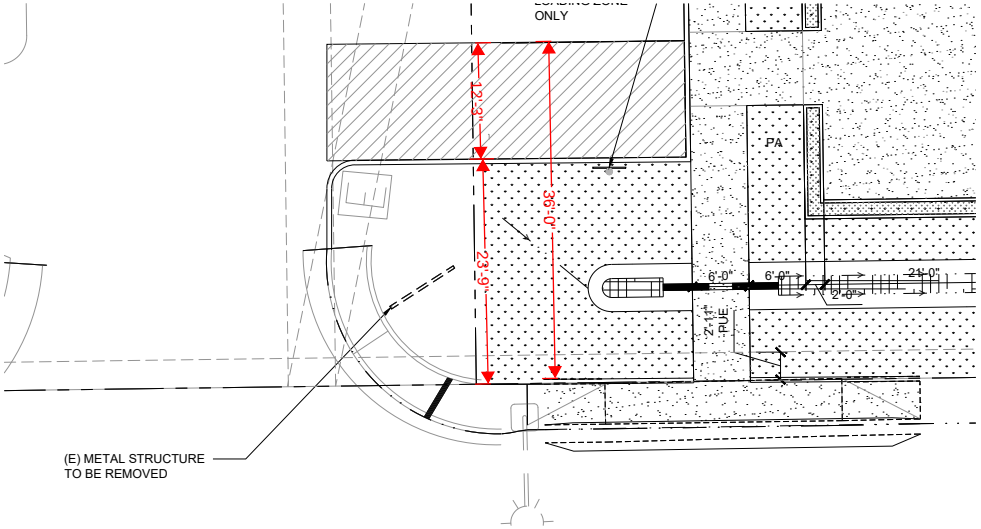
PROPOSED MODIFICATION