


PC EXHIBIT D


LEGEND

---	PROPERTY LINE
- - - -	EXISTING EASEMENT LINE
---	STREET CENTERLINE
1088	PROPOSED CONTOUR
- - - -	EXISTING CONTOUR
GB	PROPOSED GRADE BREAK
R	PROPOSED RIDGE LINE
SD	PROPOSED STORM DRAIN LINE
SD	EXISTING STORM DRAIN LINE
FF	FINISH FLOOR ELEVATION
FL	FLOWLINE
LIP	LIP OF GUTTER
TC	TOP OF CURB
FS	FINISH SURFACE
(207.50 TC) (207.00 FS)	EXISTING GRADE
207.50 TC 207.00 FS	PROPOSED GRADE
X.X%	PROPOSED SLOPE

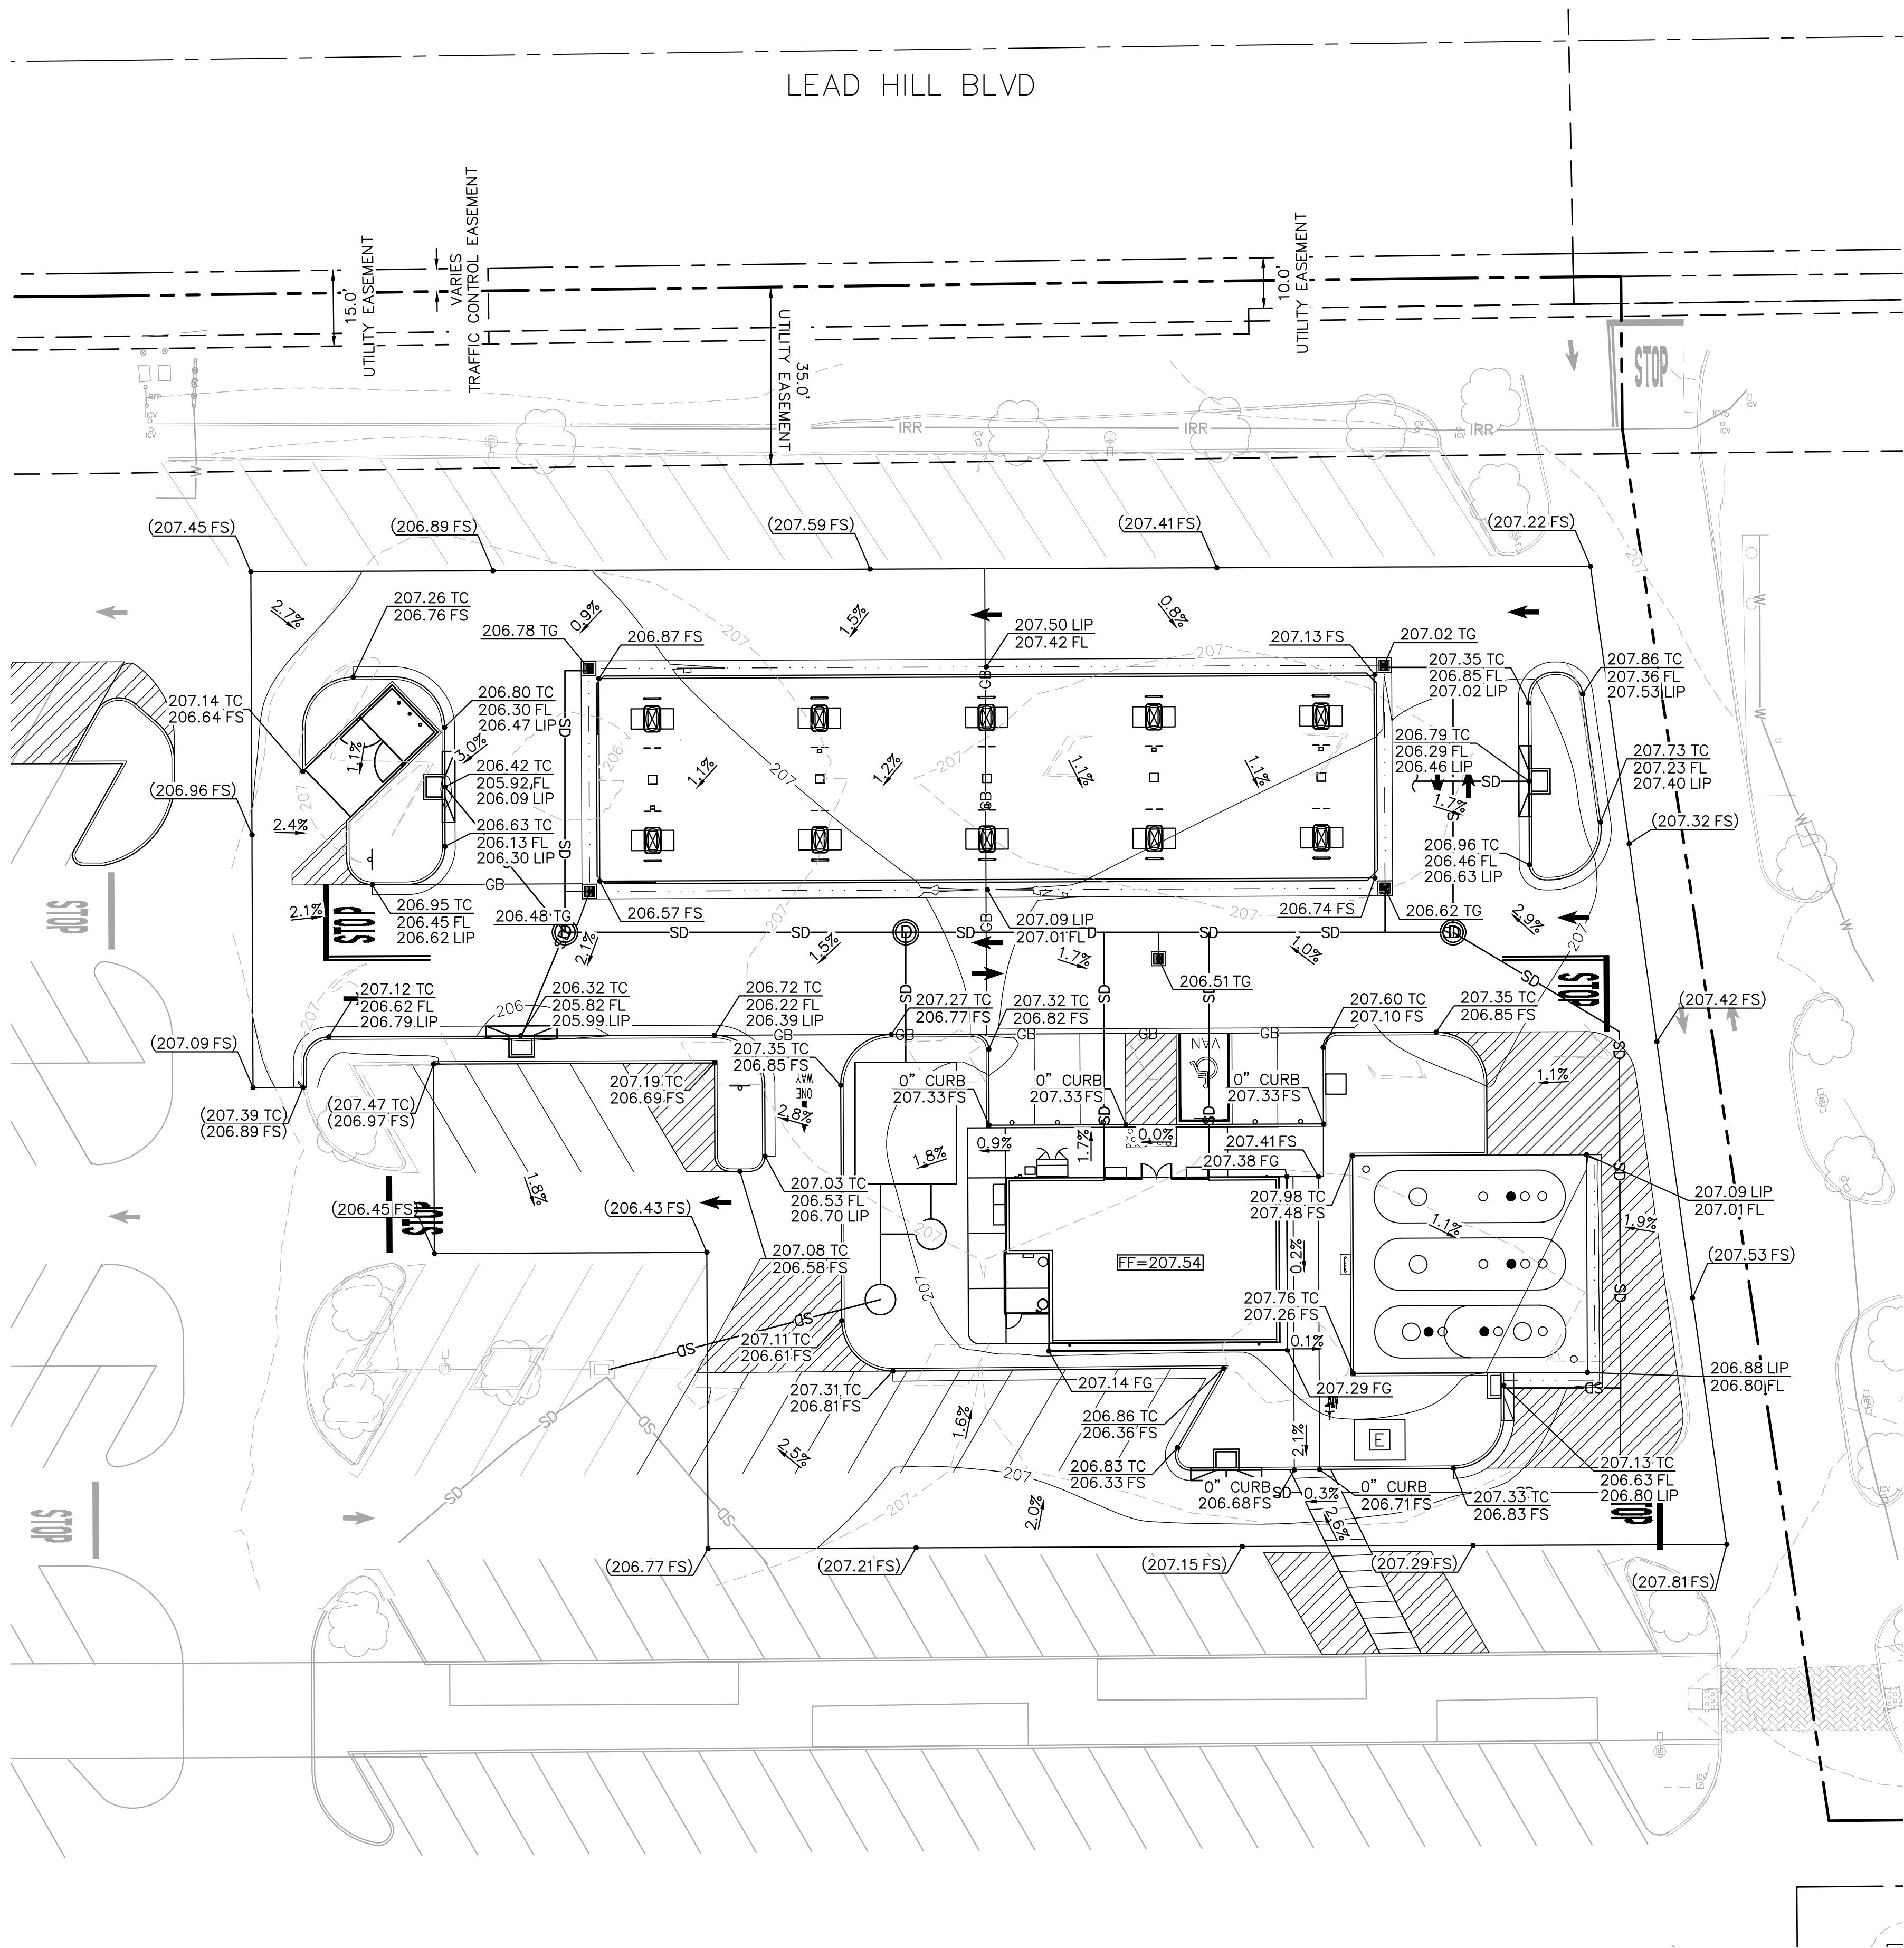

WALMART FUEL STATION - STORE #4202
1440 LEAD HILL BLVD, ROSEVILLE, CA 95661
DESIGN CIVIL GRADING PLAN

BENCHMARK: CITY OF ROSEVILLE BENCHMARK NO. 28
DESCRIPTION: 3 1/4" BRASS DISK STAMPED 2018 PLS 8278 AT TOP OF CURB, NORTH OF D.I. 125' NORTH OF THE INTERSECTION OF SUNRISE AVE. AND LEAD HILL RD. ON THE EAST SIDE OF SUNRISE.
ELEVATION: 204.350 FEET (NAVD 88)

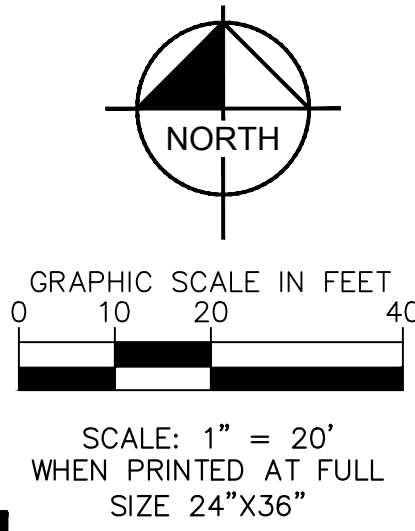

Kimley»Horn

© 2026 KIMLEY-HORN AND ASSOCIATES, INC.
1100 W TOWN AND COUNTRY RD, SUITE 700, ORANGE, CA 92668
PHONE: 714-939-1030 FAX: 714-938-9488